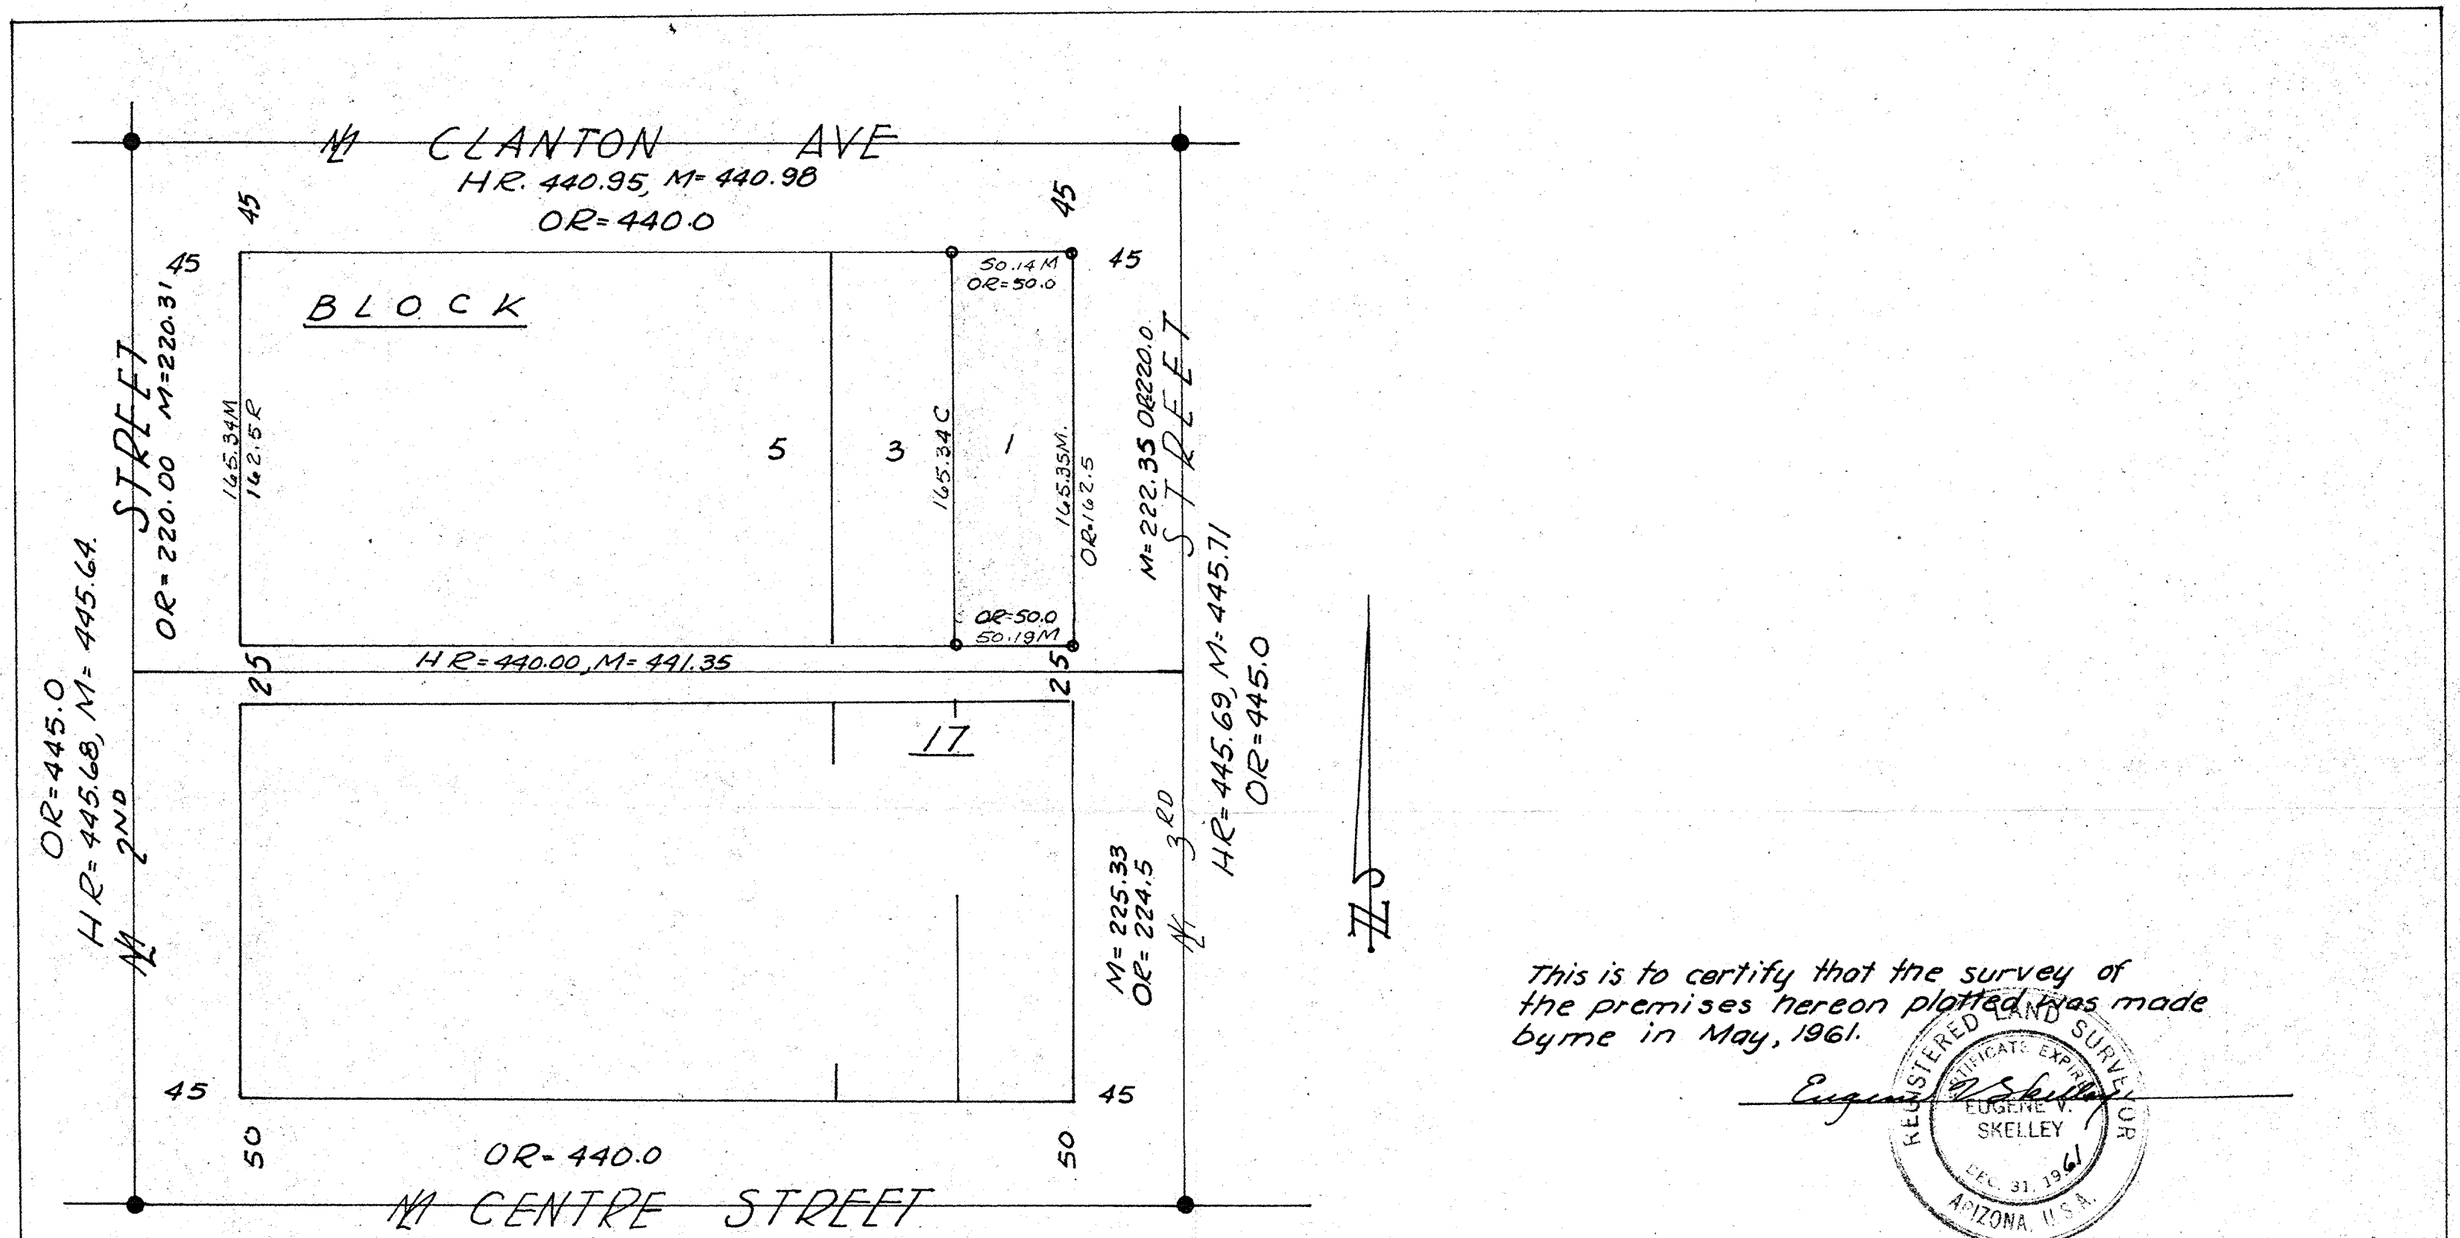

This is to certify that the survey of the premises hereon plotted was made by me in May, 1961.

Eugene V. Skelley

REGISTERED LAND SURVEYOR
CERTIFICATE EXPIRES
EUGENE V. SKELLEY
DEC. 31, 1961
ARIZONA, U.S.A.

LEGEND

Monuments Found.
Prop. Corners Set.
R- Record Measurement
M- Field Measurement.
C- Calculated from "M" measurement.

NOTE. S.E, N.W. & S.W. Cors. this block were found - 3/4" I.P.s in badly decomposed. These corners were set with new 1/2" I.P.s driven inside old pipes.

JOB 61-222B SCALE 1"=60'

REPORT OF SURVEY
Of Lot 1, Block 17 of the town of Buckeye as recorded in Book 4, P. 44 & 45 of the Maricopa Co., Arizona Records.

For Mr. John R. Dickey

ARIZONA SURVEYING SERVICE

DIN # 58215-1