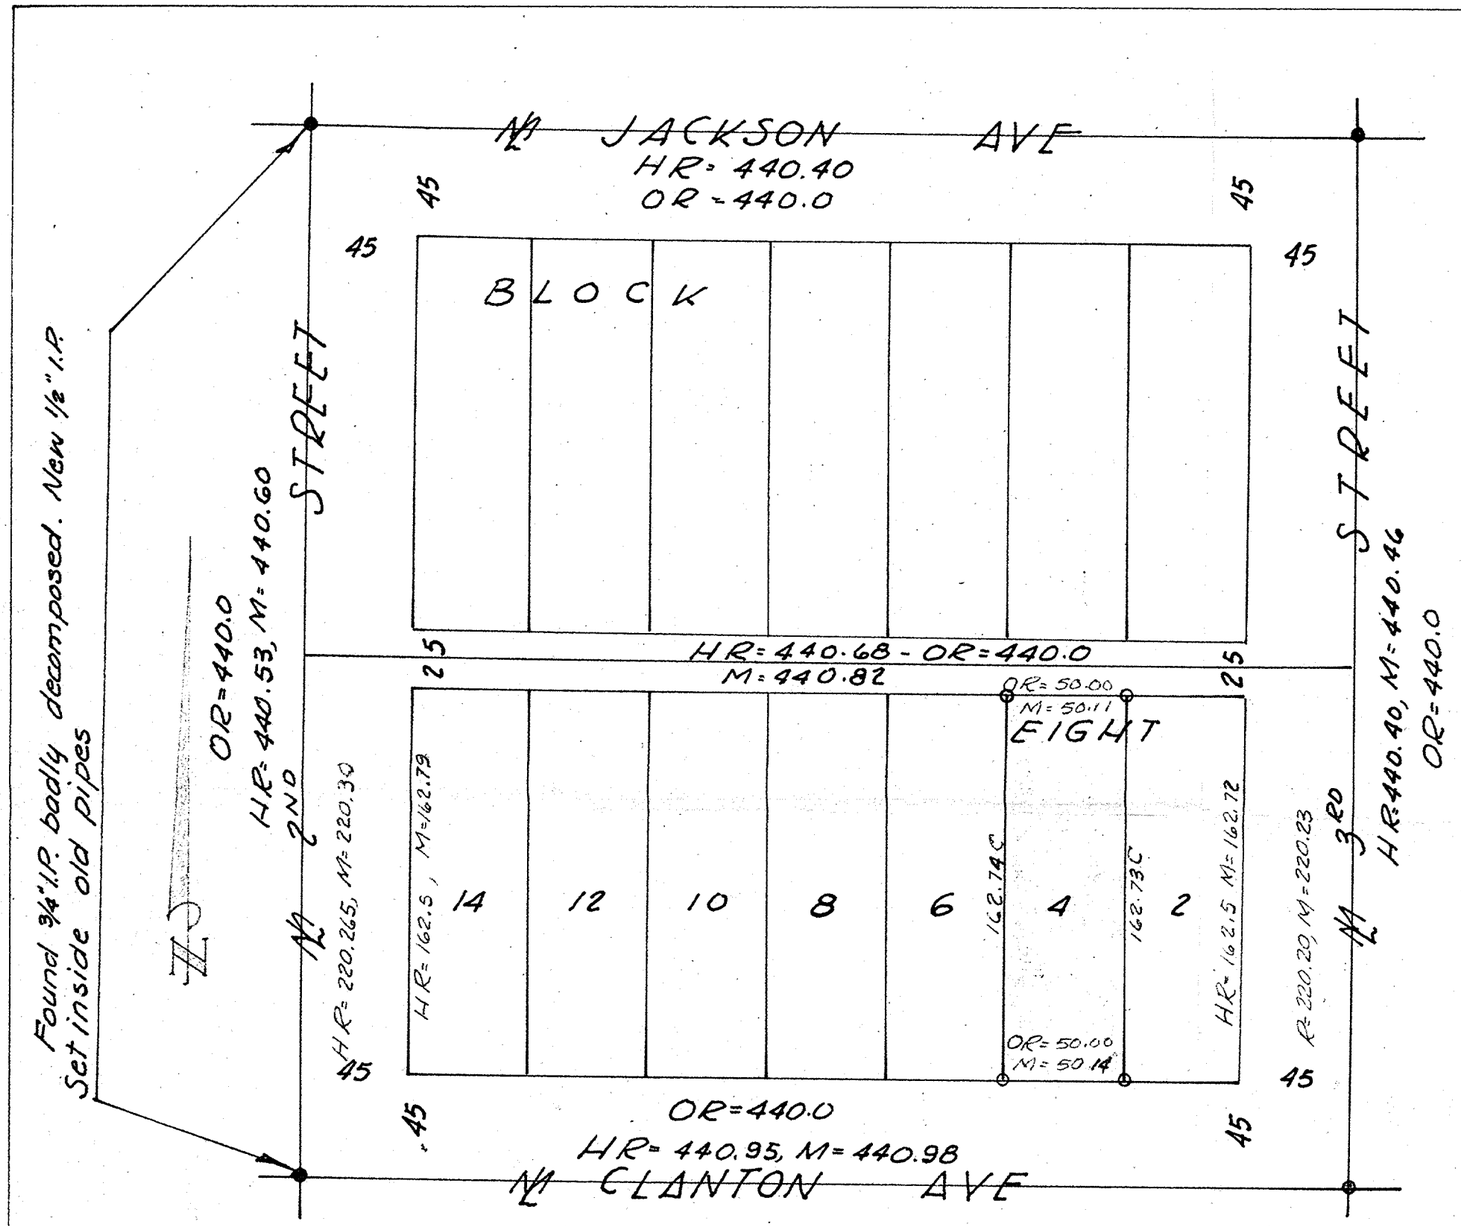

This is to certify that the survey of the premises hereon platted was made by me in May, 1961.

Eugene V. Skelly

REGISTERED LAND SURVEYOR
EUGENE V. SKELLY
ARIZONA

LEGEND

- o Monuments Found.
- o Prop. Corners Set.
- OR- Record Measurement (Original Plat Bk4, P44&5)
- M- Field Measurement.
- C- Calculated from "M." measurement.
- H R- Measurement of 1929 Resurvey Bk.22, P.6 (F.N. Holmquist Eng'r.)

JOB 61-222A SCALE: 1"=60'

FOR MR.& MRS. J.B. DUNCAN.

REPORT OF SURVEY
Of Lot 4, Block 8 of the Town of BUCKEYE as recorded in Book 4, p 44 & 45 of the Maricopa Co., Arizona Records.

ARIZONA SURVEYING SERVICE

DIN # 58217-1