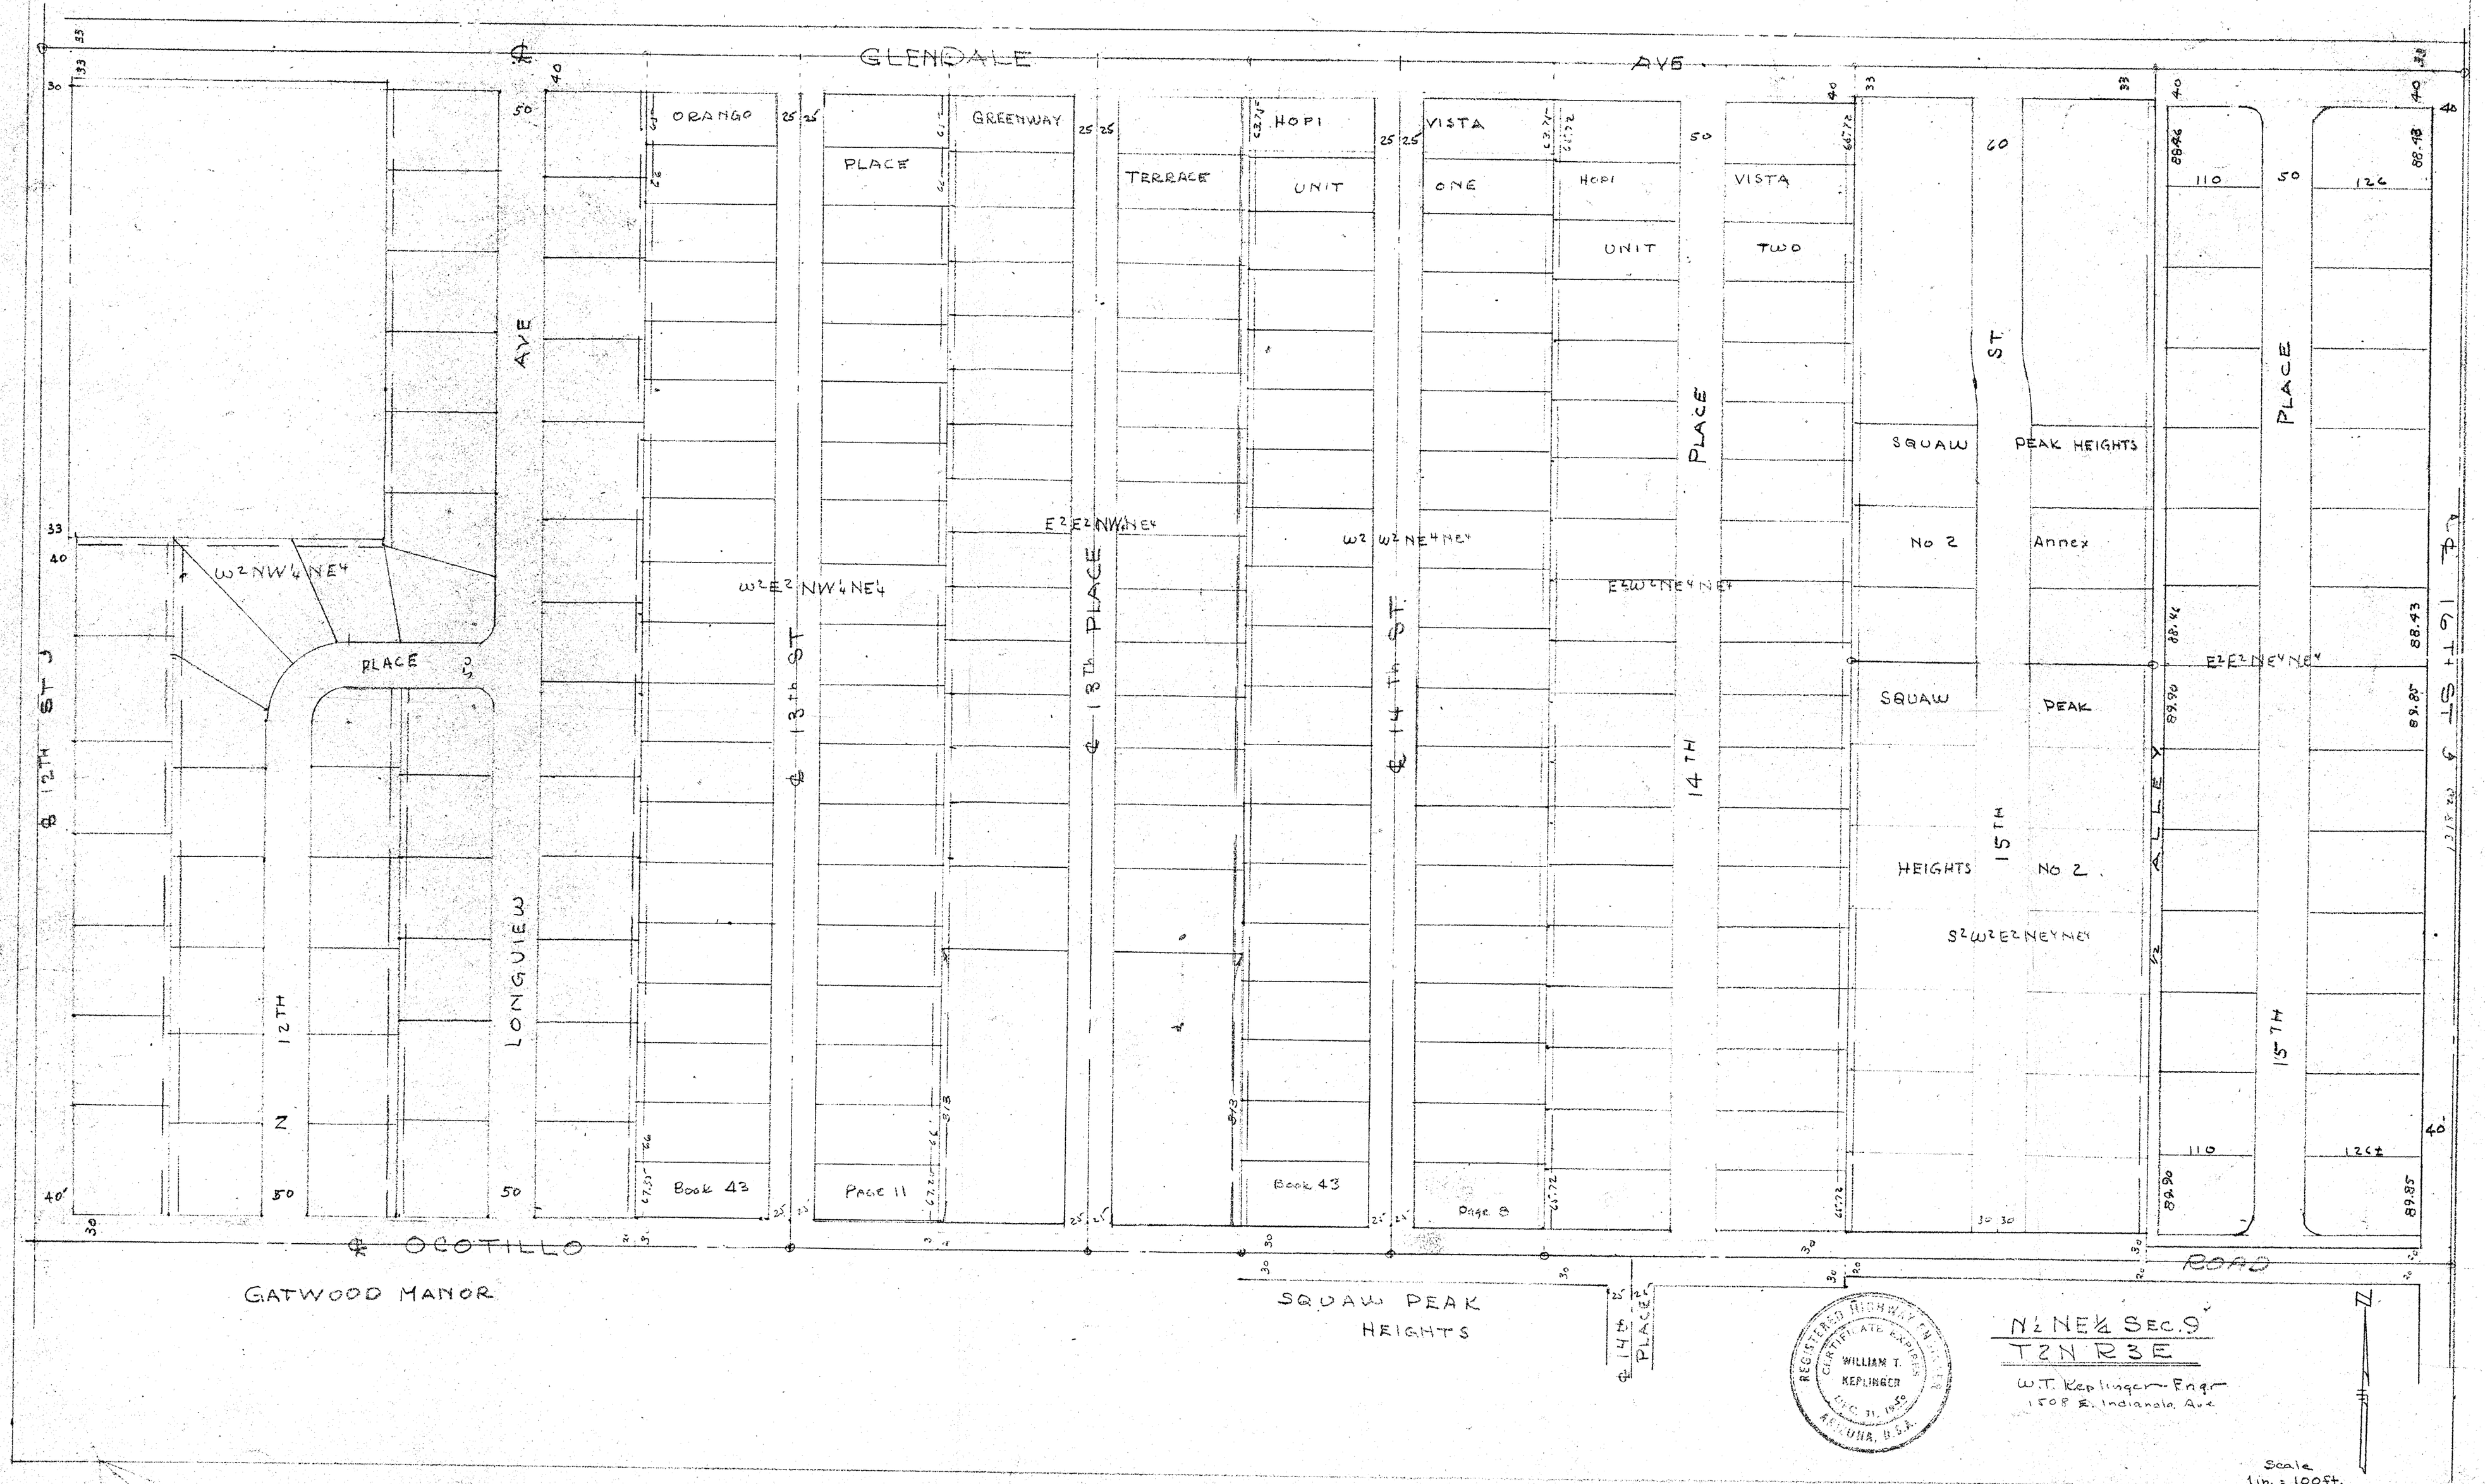
GLENDALE AVE
ORANGO PLACE
GREENWAY TERRACE
HOPI UNIT
VISTA ONE
HOPI UNIT
VISTA TWO
SQUAW PEAK HEIGHTS No 2 Annex
SQUAW PEAK HEIGHTS No 2
S2W2E2NE4NE4
E2E2NW4NE4
W2NW4NE4
W2E2NW4NE4
W2W2NE4NE4
E2W2NE4NE4
E2E2NE4NE4
12TH ST
13th ST
13TH PLACE
14TH ST
14TH PLACE
15TH ST
15TH PLACE
ALLEY
LONGVIEW AVE
Book 43
Page 11
Book 43
Page 8
OCOTILLO ROAD
GATWOOD MANOR
SQUAW PEAK HEIGHTS
N½ NE¼ SEC. 9
T2N R3E
W.T. Keplinger Engr
1508 E. Indianola Ave
REGISTERED HIGHWAY ENGINEER
CERTIFICATE EXPIRES
WILLIAM T. KEPLINGER
DEC. 31, 1950
ARIZONA, U.S.A.
Scale
1in. = 100ft.

DIN # 58219-1

(2)