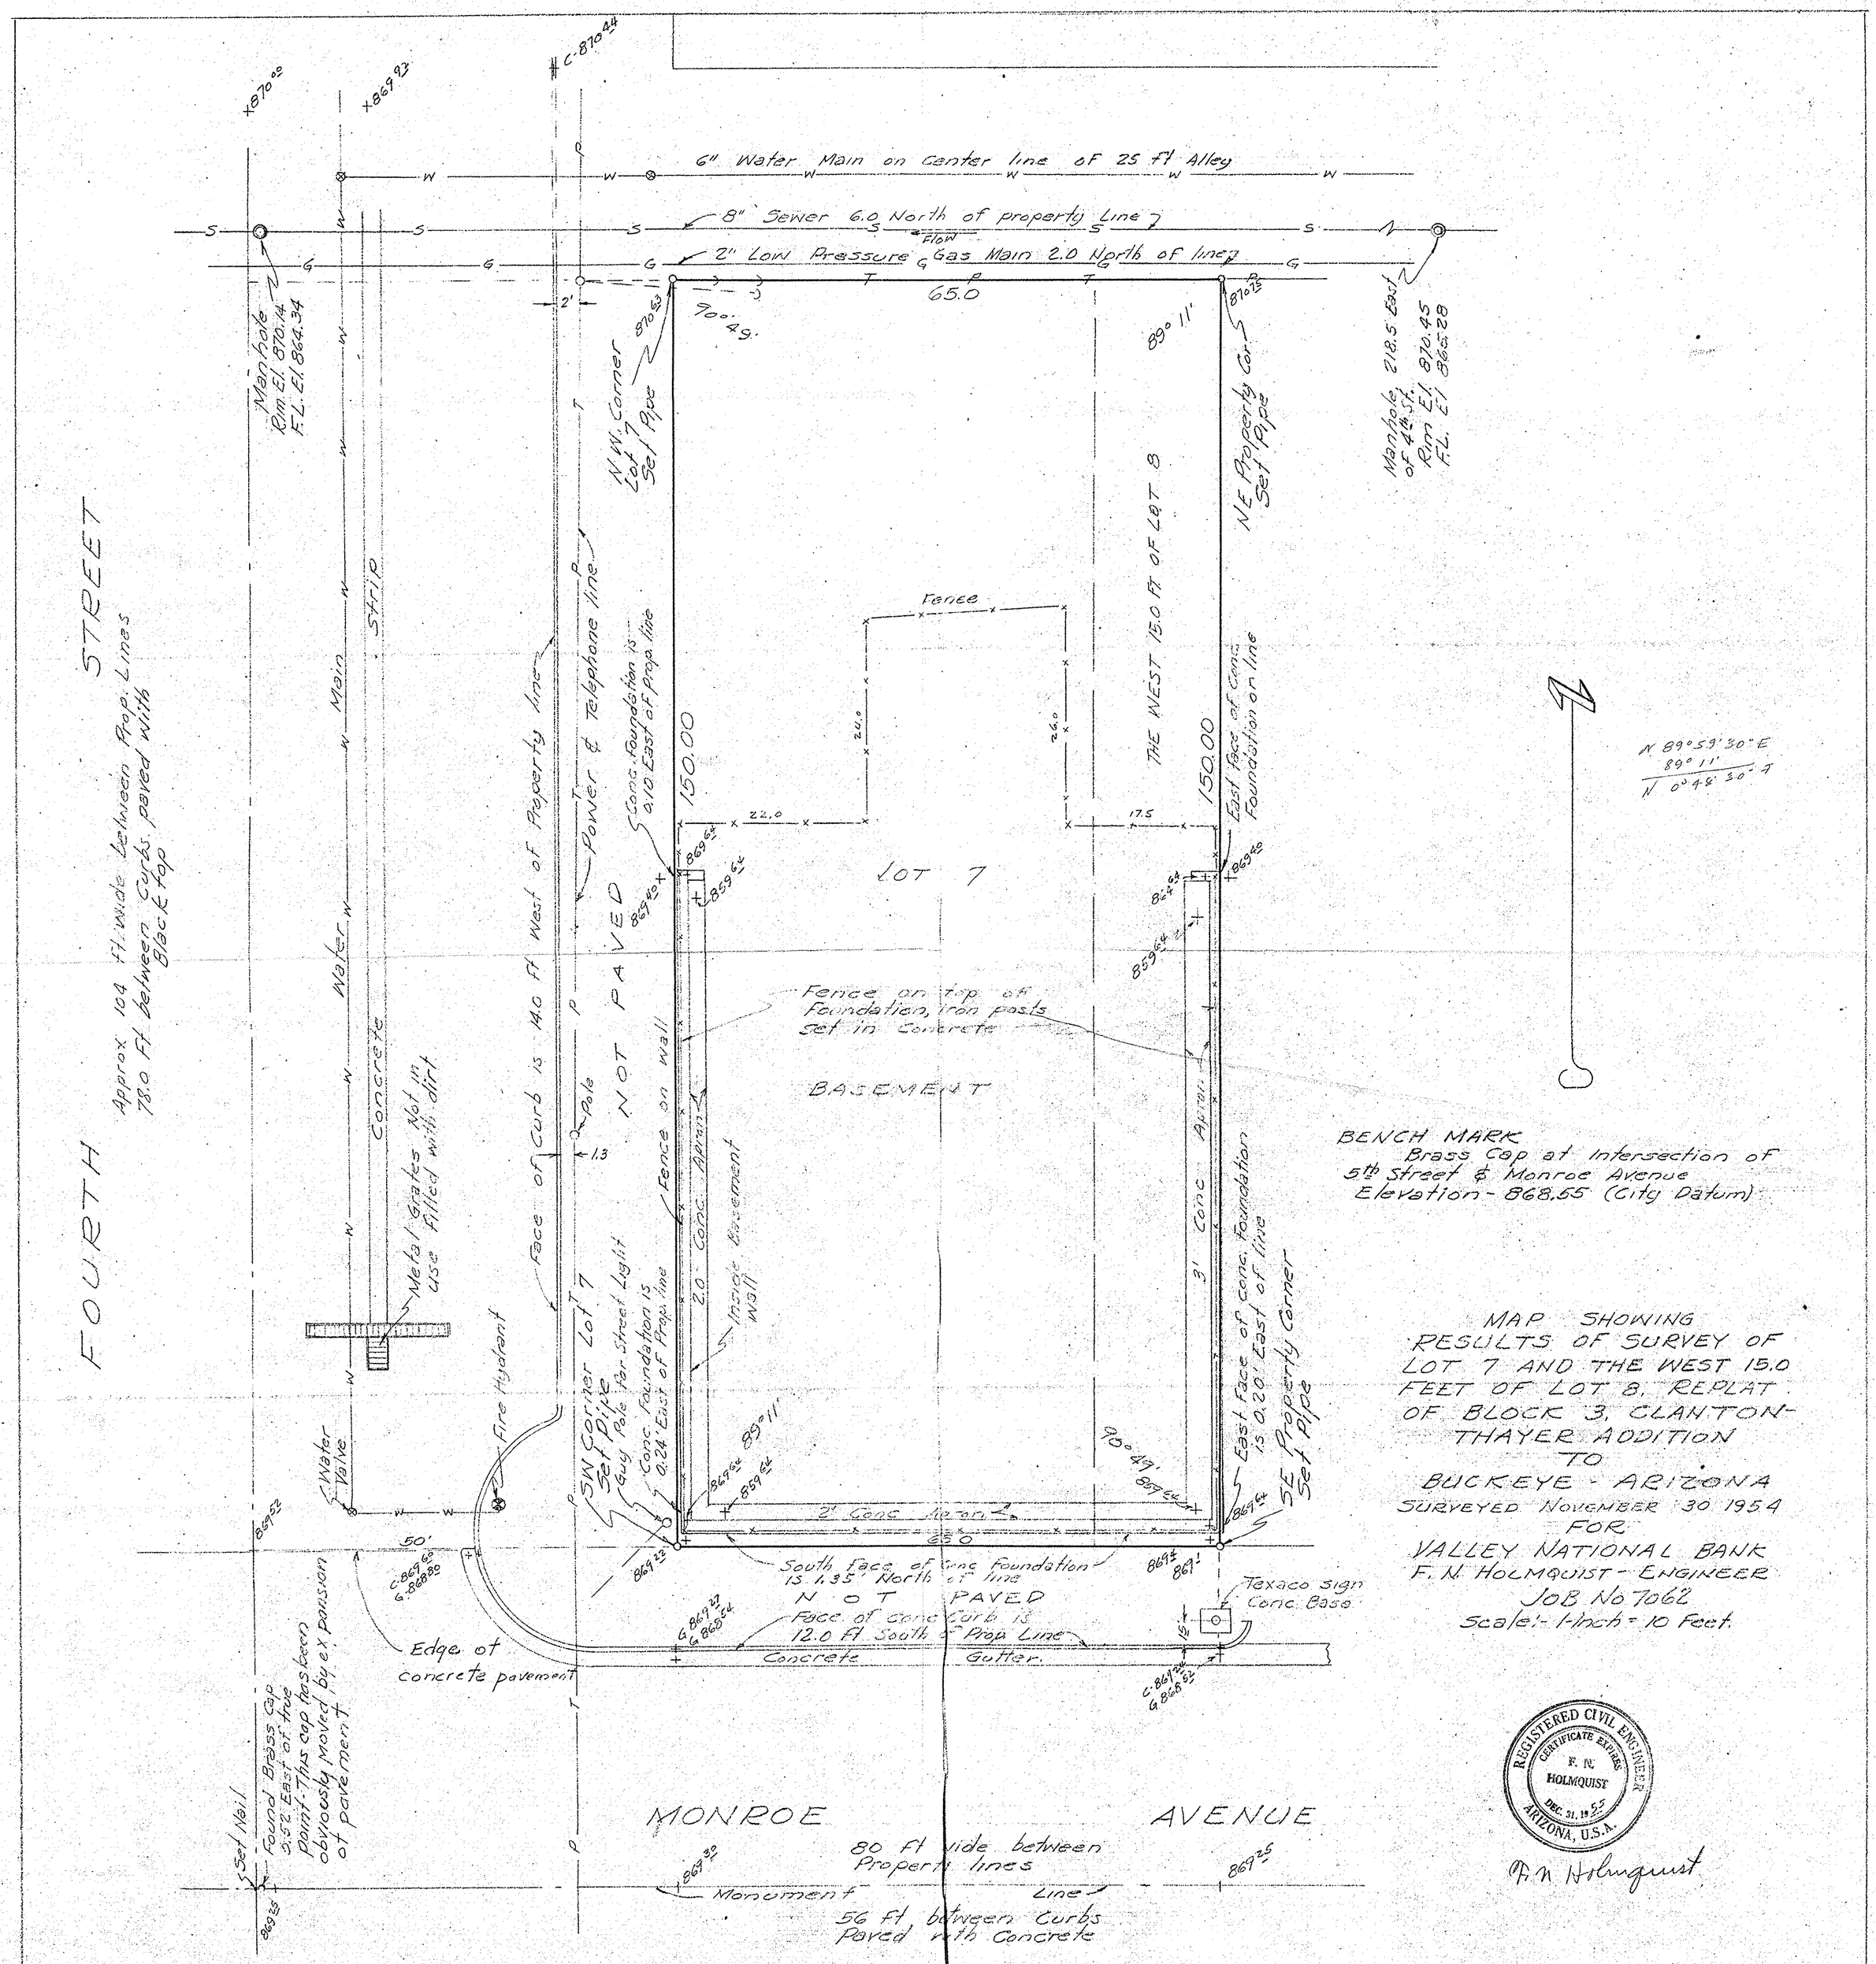
6" Water Main on Center line of 25 ft Alley
8" Sewer 6.0 North of property Line
Flow
2" Low Pressure Gas Main 2.0 North of line
Manhole Rim El. 870.14 F.L. El. 864.34
N.W. Corner Lot 7 Set Pipe
Manhole 218.5 East of 4th St. Rim El. 870.45 F.L. El. 866.28
NE Property Cor. Set Pipe
65.0
90° 49'
89° 11'
THE WEST 15.0 FT OF LOT 8
150.00
LOT 7
Fence
Power & Telephone line
Conc. foundation is 0.10 East of Prop. line
East face of Conc. Foundation on line
Fence on top of Foundation, iron posts set in Concrete
BASEMENT
NOT PAVED
Face of curb is 14.0 ft West of Property line
Pole
Fence on wall
Conc. Apron
Inside Basement Wall
Conc. Apron
Conc. Foundation on line
Metal Grates Not in use filled with dirt
Water Main
Concrete
SHIP
FOURTH STREET
Approx 104 ft. wide between Prop. Lines
78.0 ft between Curbs, paved with Black Top
Fire Hydrant
Water Valve
SW Corner Lot 7 Set Pipe
Guy pole for Street Light
Conc. Foundation is 0.24' East of Prop. line
East face of conc. foundation is 0.20' East of line
SE Property Corner Set Pipe
2' Conc. Apron
South face of Conc Foundation is 1.35' North of line
NOT PAVED
Face of conc curb is 12.0 ft South of Prop Line
Concrete Gutter
Texaco sign Conc. Base
Edge of concrete pavement
Set Nail
Found Brass Cap 0.52 East of true point. This cap has been obviously moved by expansion of pavement
MONROE AVENUE
80 ft wide between Property lines
Monument Line
56 ft between Curbs Paved with Concrete
N 89°59'30" E
89° 11'
N 0°48'30" W
BENCH MARK
Brass Cap at Intersection of 5th Street & Monroe Avenue
Elevation - 868.55 (City Datum)
MAP SHOWING RESULTS OF SURVEY OF LOT 7 AND THE WEST 15.0 FEET OF LOT 8, REPLAT OF BLOCK 3, CLANTON-THAYER ADDITION TO BUCKEYE - ARIZONA
SURVEYED NOVEMBER 30 1954
FOR VALLEY NATIONAL BANK
F. N. HOLMQUIST - ENGINEER
JOB No 7062
Scale:- 1 Inch = 10 Feet.
REGISTERED CIVIL ENGINEER
CERTIFICATE EXPIRES
F. N. HOLMQUIST
DEC. 31, 1955
ARIZONA, U.S.A.
F. N. Holmquist

DIN # 58222-1