SURVEY MAP
OF
LANDS IN WEST HALF OF SECTION 5 TOWNSHIP 3 SOUTH, RANGE 4 WEST G.& S.R. B.& M. MARICOPA CO, ARIZONA

SHOWING: PARCEL "A"; Property of T. W. ABELL to be conveyed to MAUDE A. MORDASINI
Area = 6.555 Acres.

PARCEL "B"; Property of MAUDE A. MORDASINI to be conveyed to T. W. ABELL
Area = 40.329 Acres.

Scale: 1" = 200'

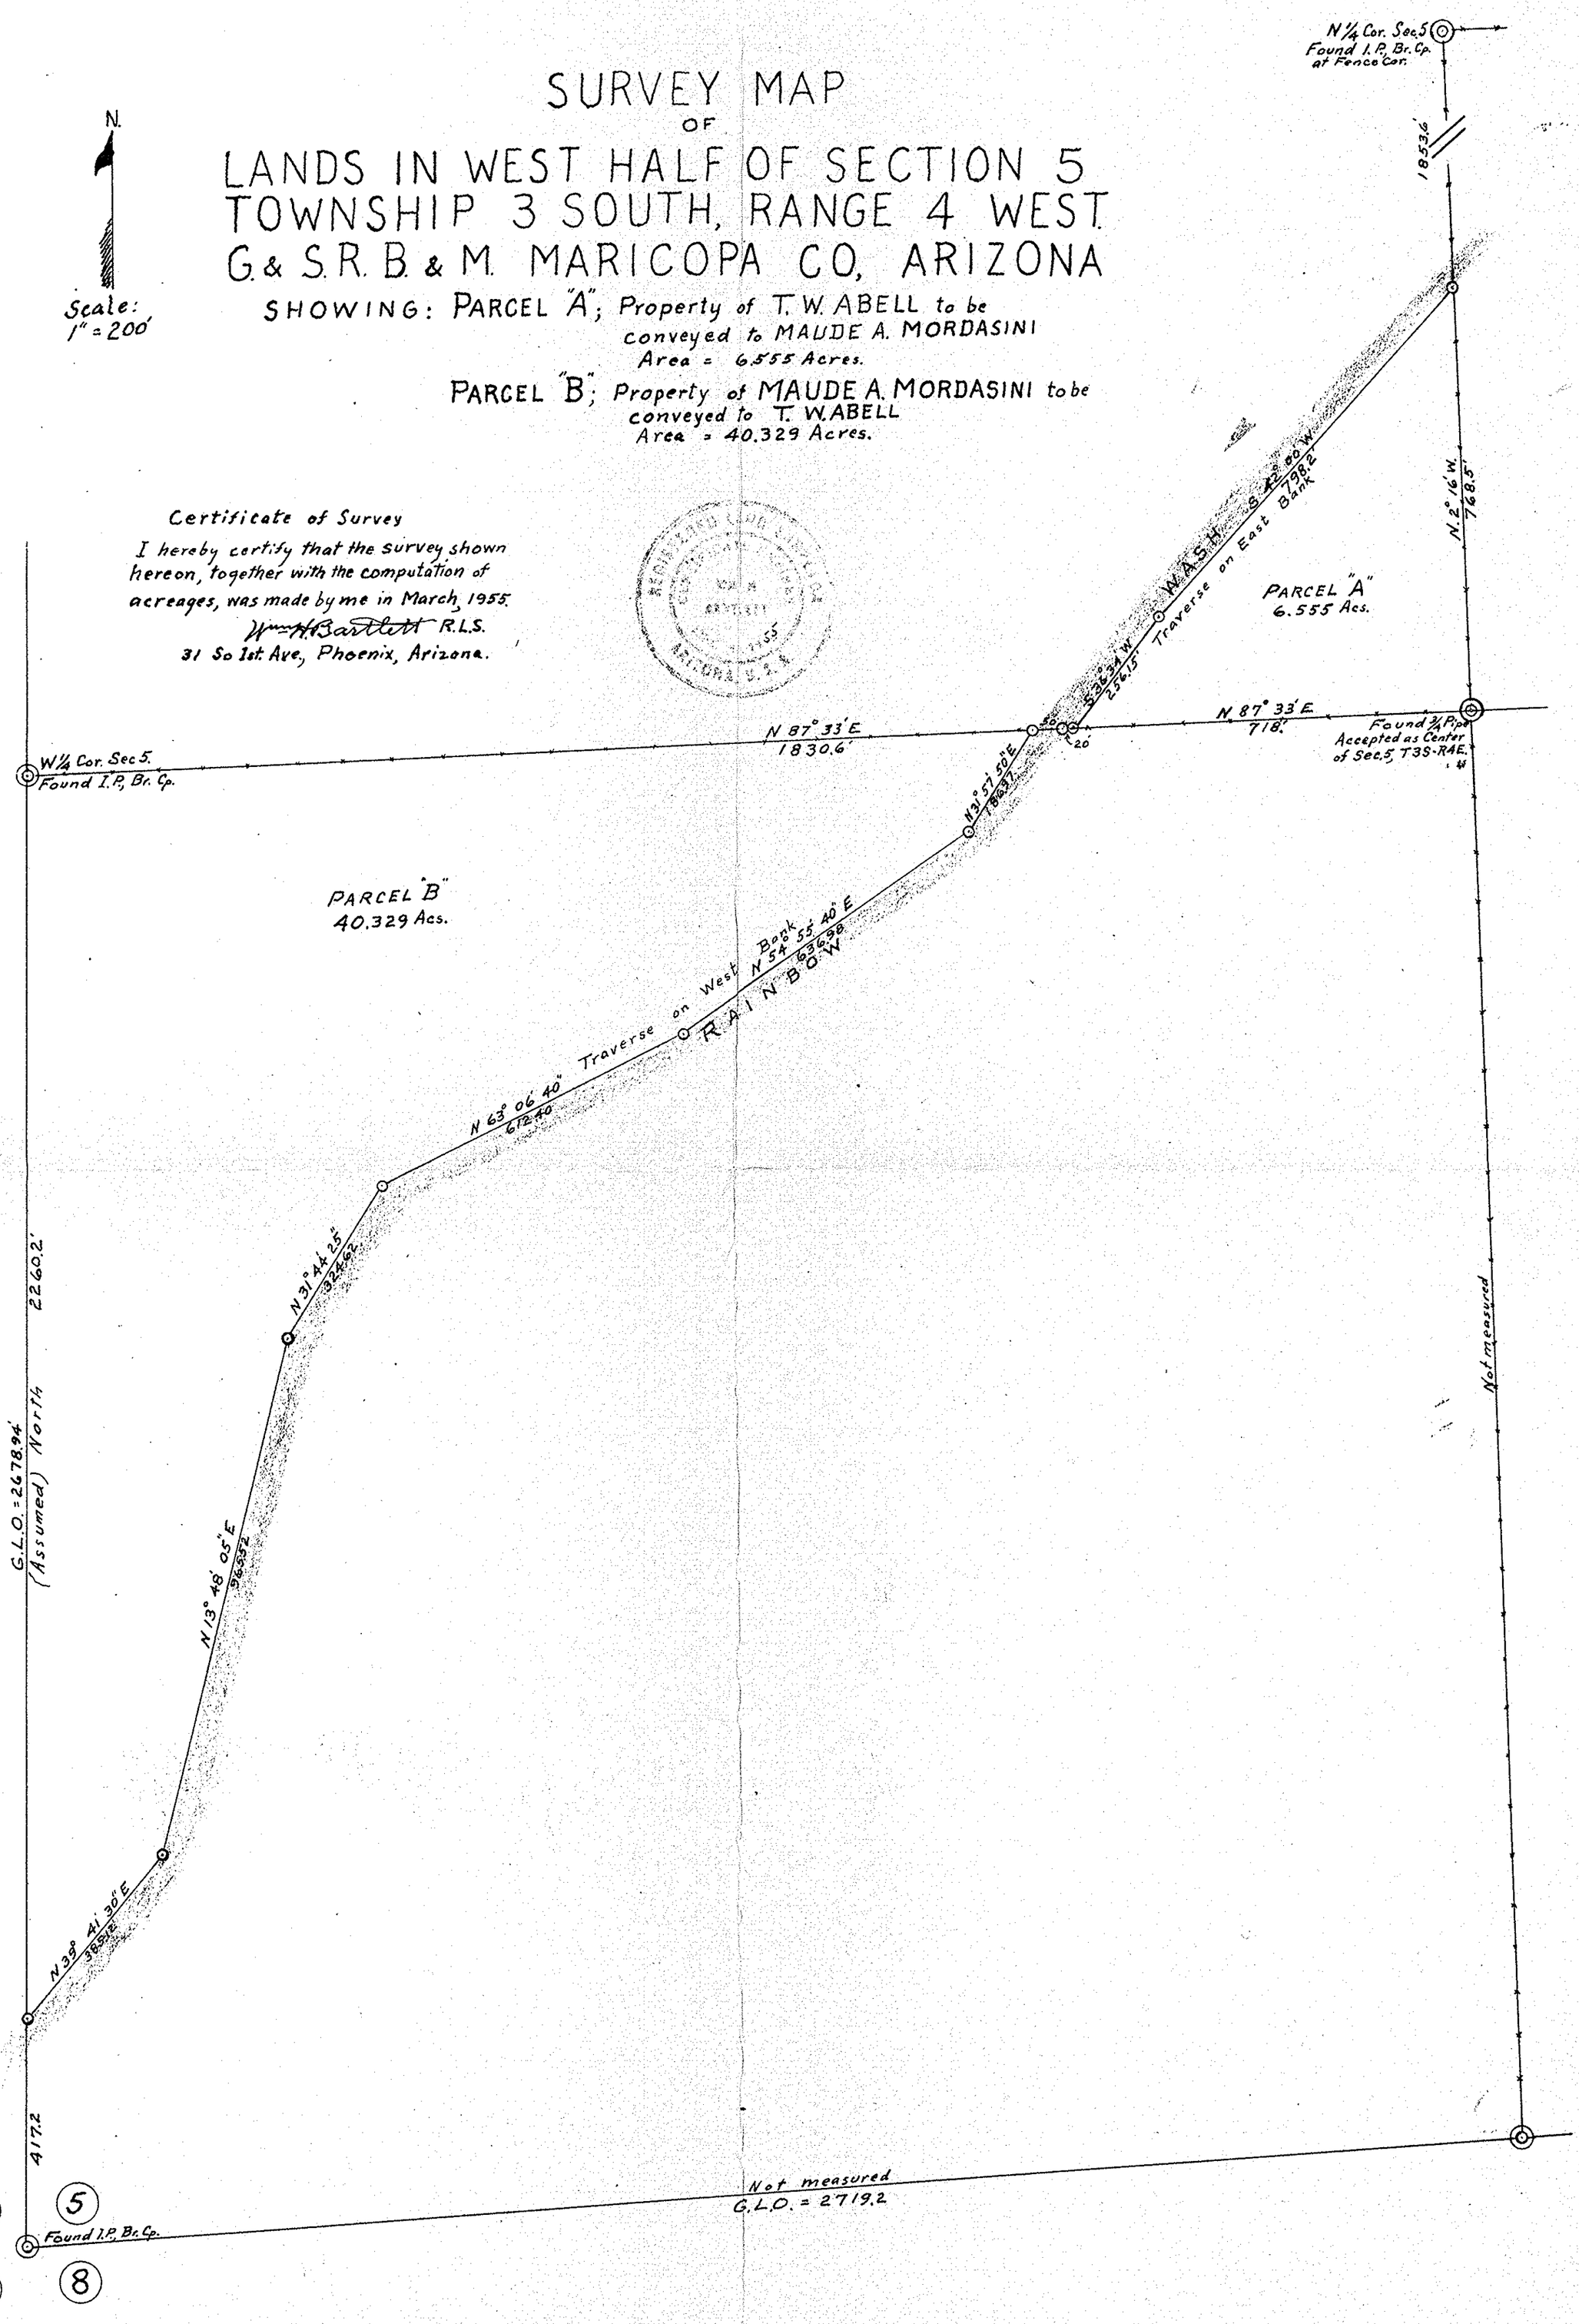

Certificate of Survey

I hereby certify that the survey shown hereon, together with the computation of acreages, was made by me in March, 1955.

Wm. H. Bartlett R.L.S.
31 So 1st Ave., Phoenix, Arizona.

DIN # 58225-1