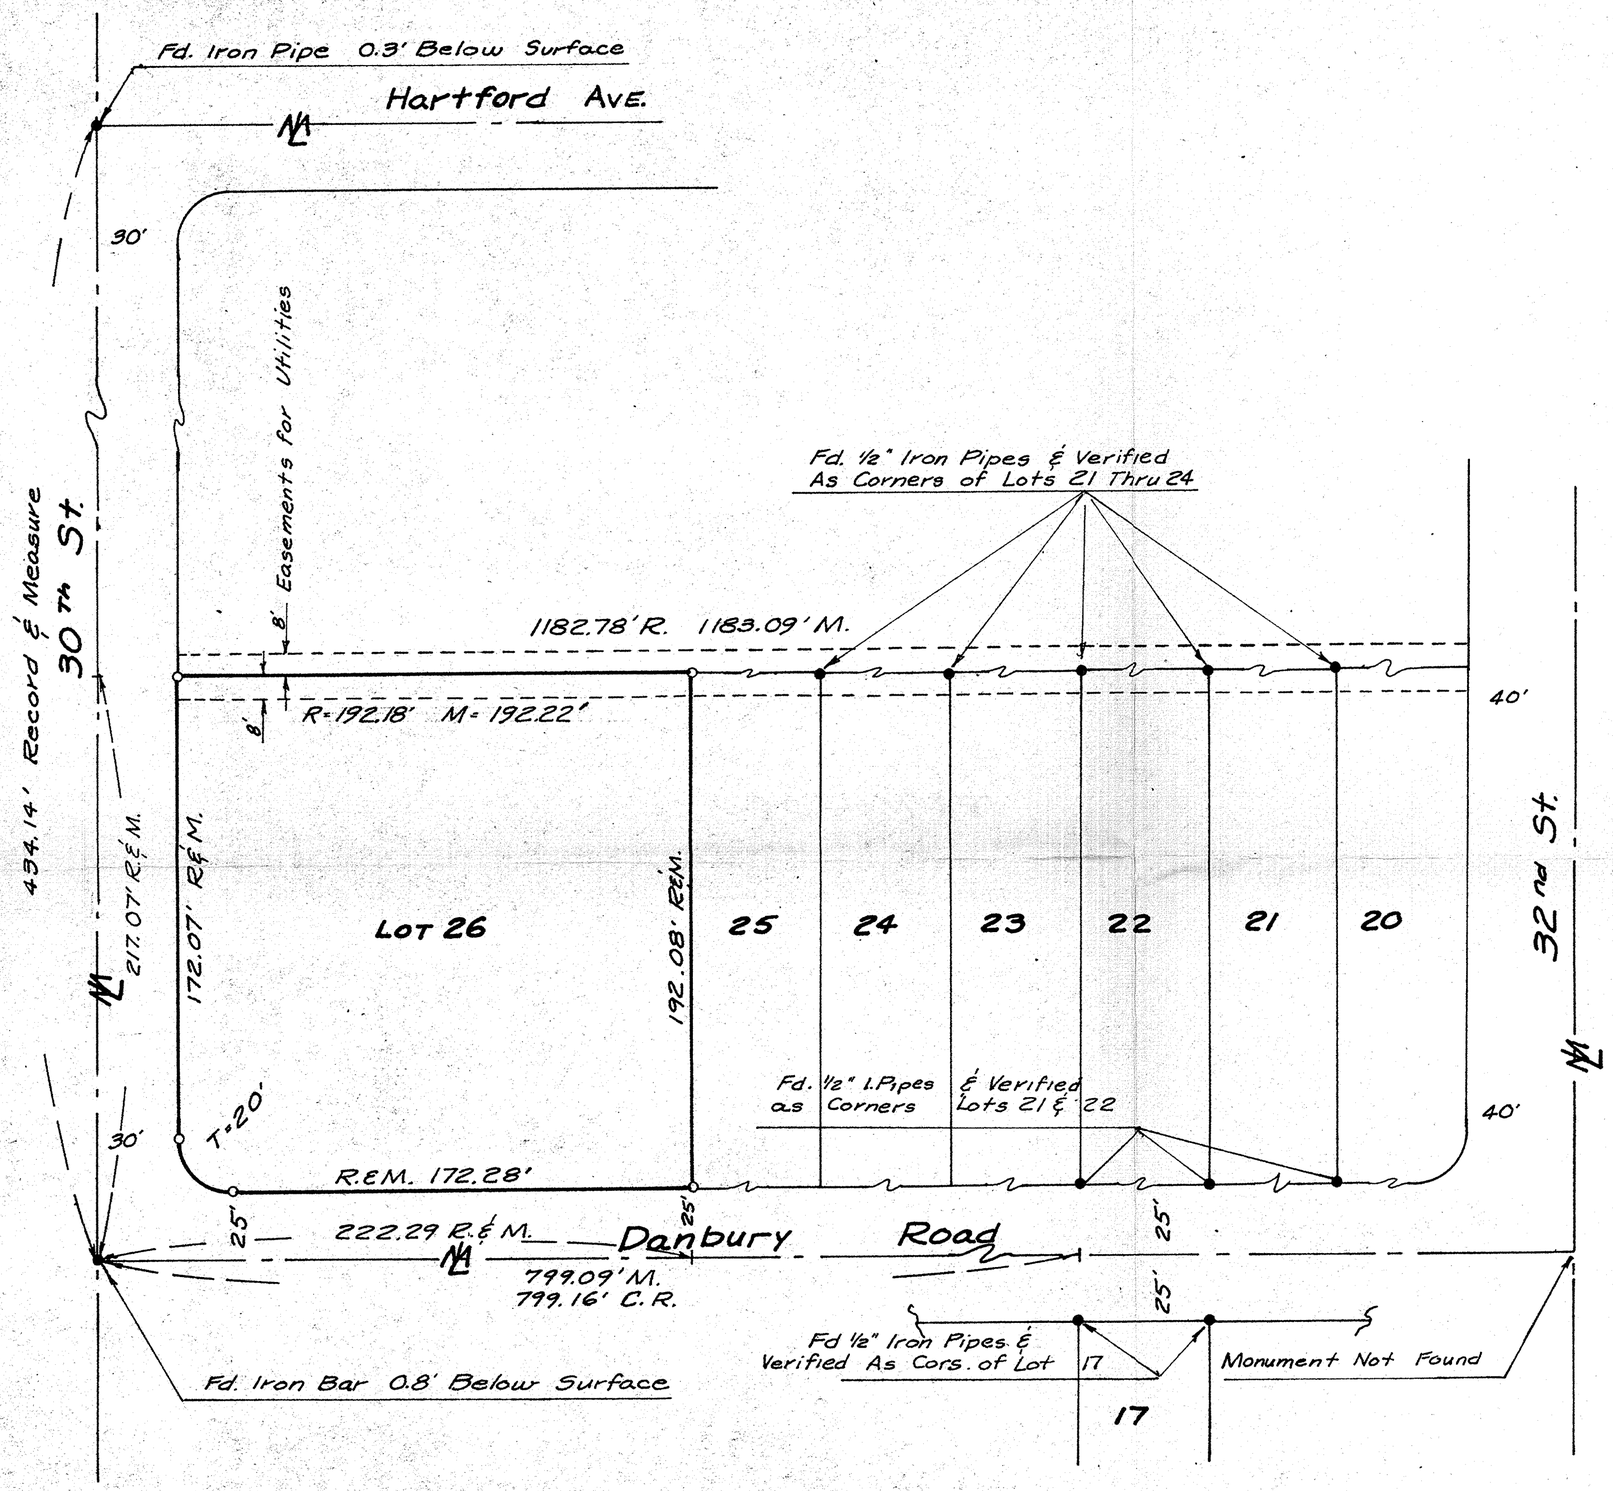

Report of Survey

for

Mr. & Mrs.

Herman L. Sherlock

3006 E Danbury Rd., Phoenix, Arizona

of

Lot 26, Campo Bello, a subdision shown on Page 31, Book of Maps 54, M.C.R.

Scale 1" = 40'

Legend

- ● Indicates Fd. Monument
- ○ " Set 1/2" Iron Pipe L.S. 1681 Tag Attached
- C.R. = Calculated Record Distance
- R = Record Distance
- M = Measured Distance

This will certify that the survey shown was made by me on January 31, 1968, & February 1, 1968

Eugene V. Shelley

Registered Land Surveyor, Certificate No. 1681, Eugene V. Shelley, Arizona, U.S.A., Date Signed 2/15/68

ARIZONA SURVEYING SERVICE

2802 W. Solano Drive North
Phoenix Arizona

DIN # 58232-1