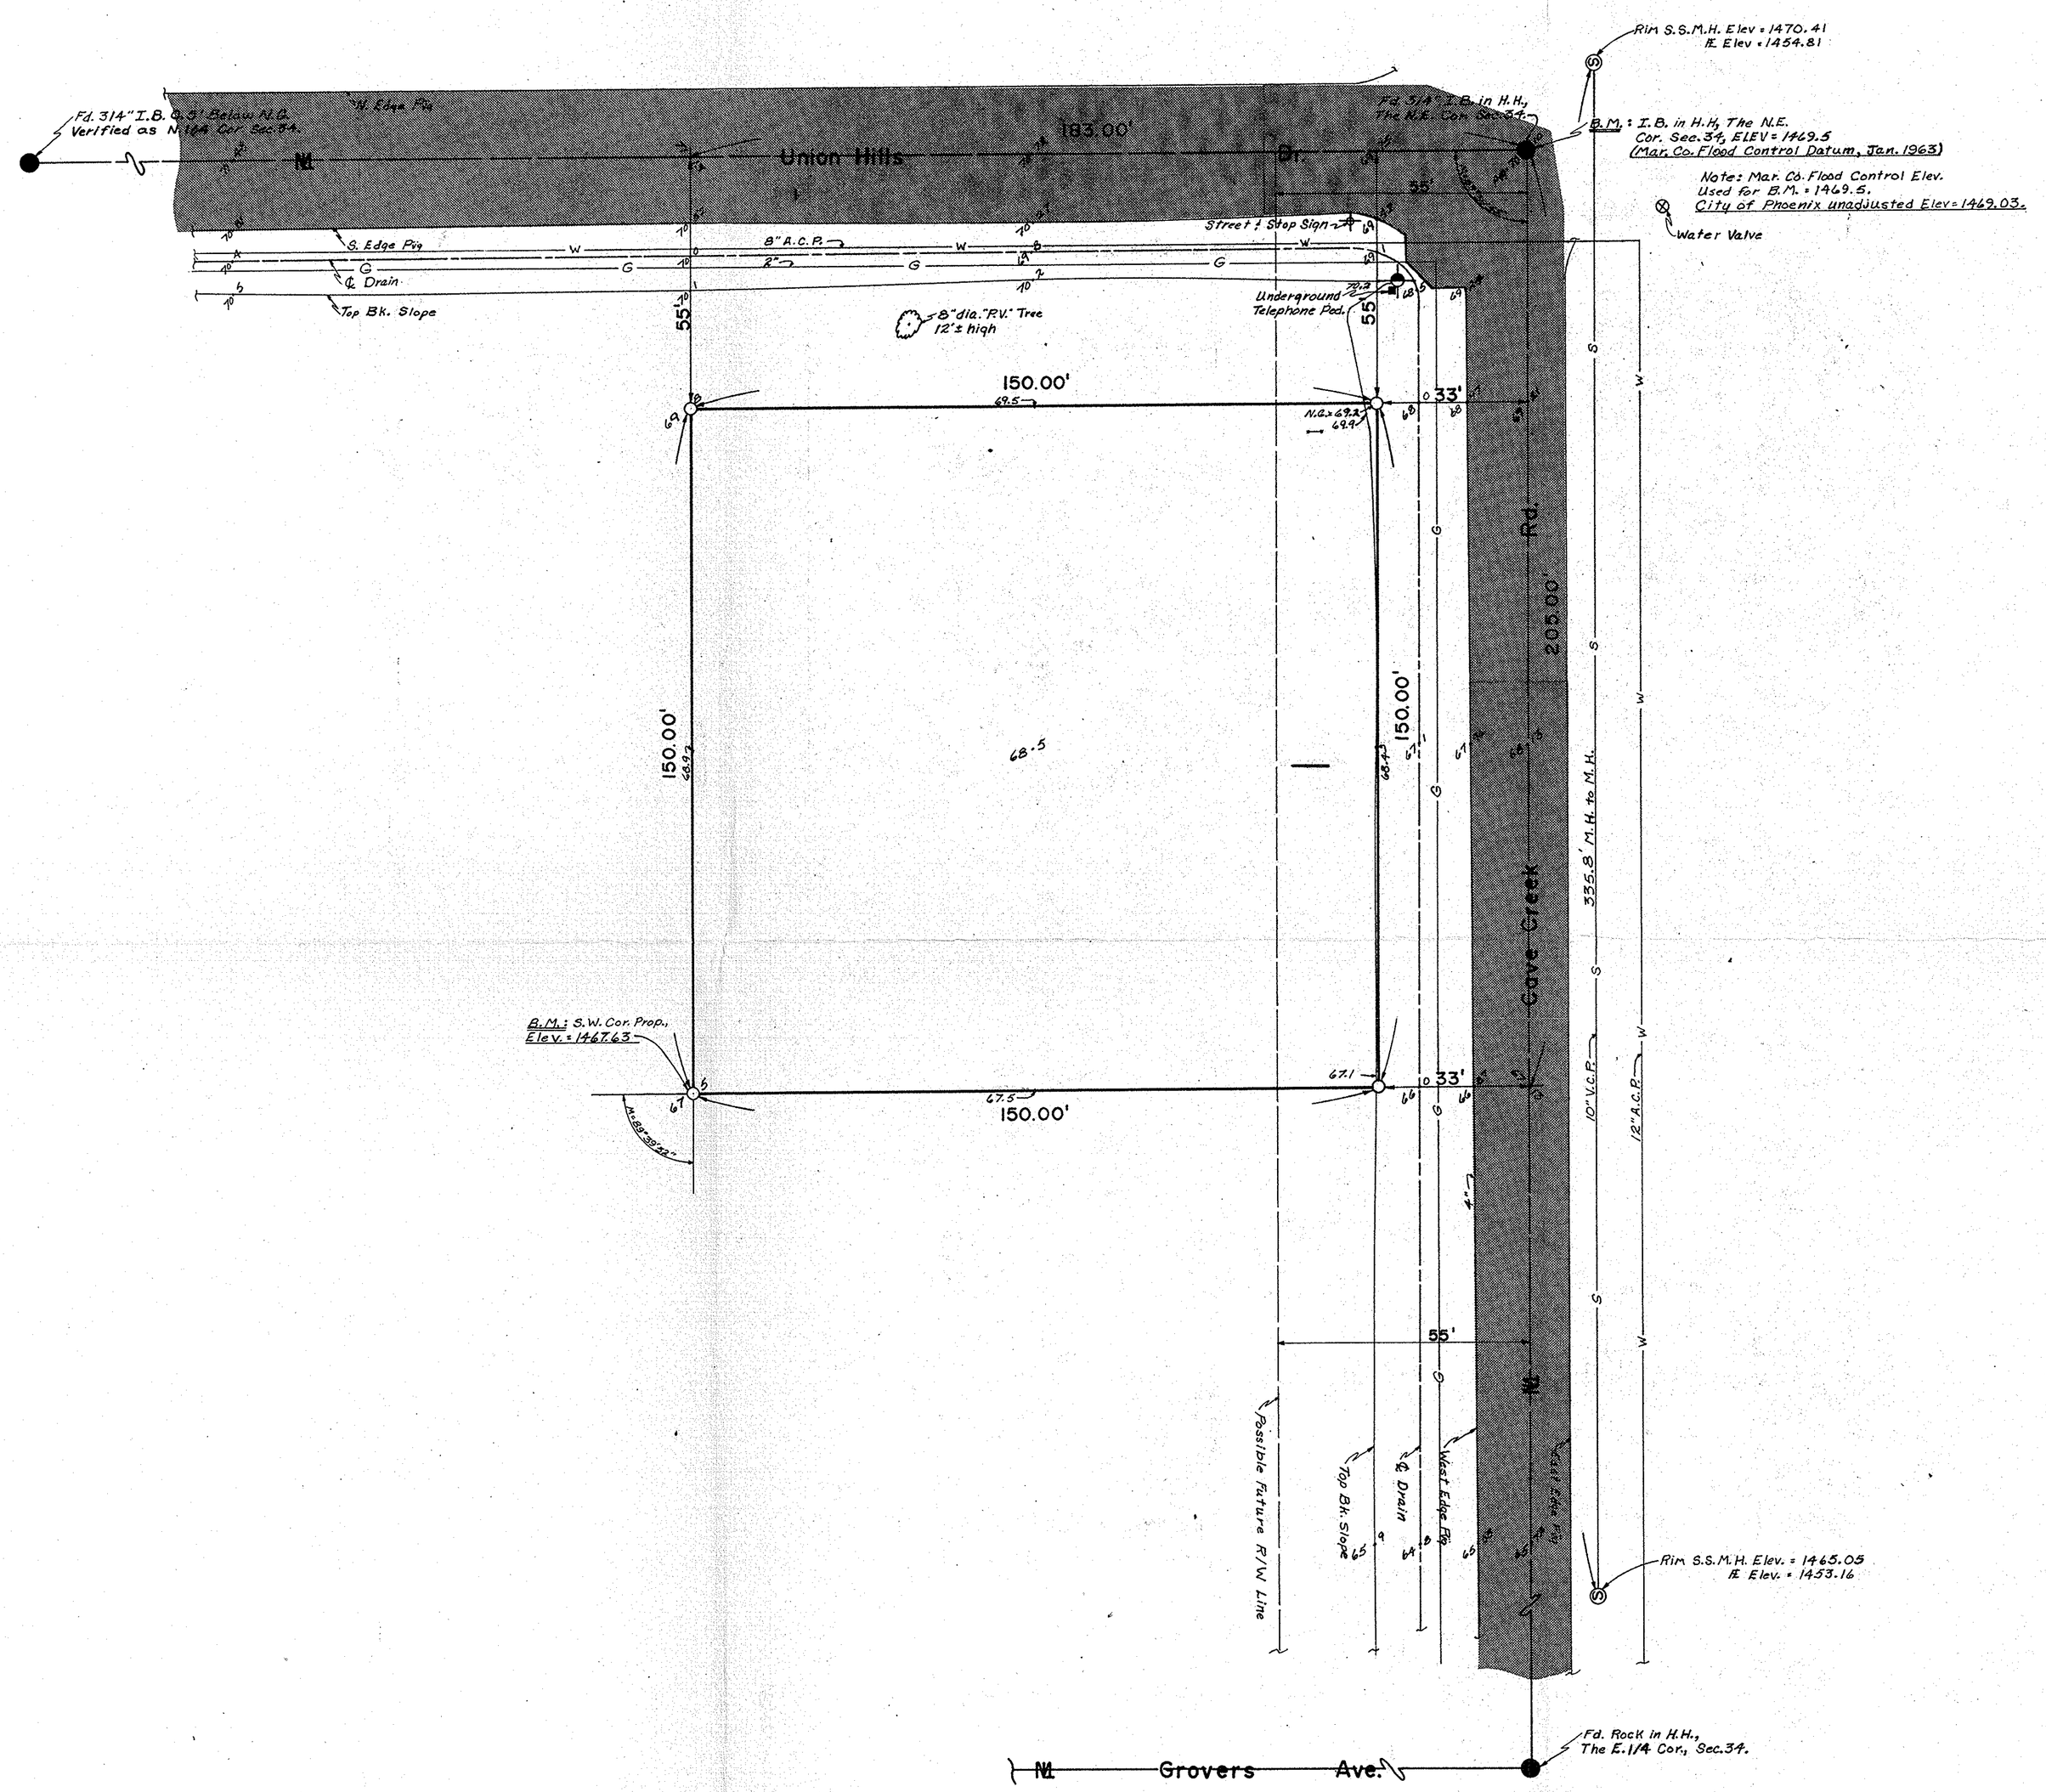

REPORT OF SURVEY

OF

The N. 205.00 feet of the E. 183.00 feet of the N.1/2, N.E.1/4, N.E.1/4, Sec. 34, T.4N., R.3E., G. & S.R.B. & M., Mar. Co. Ariz.

FOR

THE CIRCLE K CORP

2810 W. CAMELBACK ROAD
PHOENIX, ARIZONA

N

Scale: 1" = 20'

LEGEND

- ● = Monument Found
- ● = Iron Pipe or Iron Bar Found
- ○ = 1/2" I.D. Iron Pipe Tagged L.S. 1681 Set This Survey
- R = Data From Maricopa County Records
- CR = Calculated From R
- M = Measured in Field
- CM = Calculated From M
- = Wire or Wood Fence
- = Chain Link Fence
- = Block or Stone Wall
- 70.10 = Elev. To Read 1470.10

CERTIFICATION: This will certify that the survey shown hereon was done under my supervision during the month of April, 1972.

Eugene B. Skelley

REGISTERED LAND SURVEYOR
CERTIFICATE NO. 1681
EUGENE B. SKELLEY
ARIZONA, U.S.A.

ARIZONA SURVEYING SERVICE
5704 N. 27th AVENUE, PHOENIX, ARIZONA
Drawing No. L-72-3692 Phone: 242-0539

DIN # 58237-1