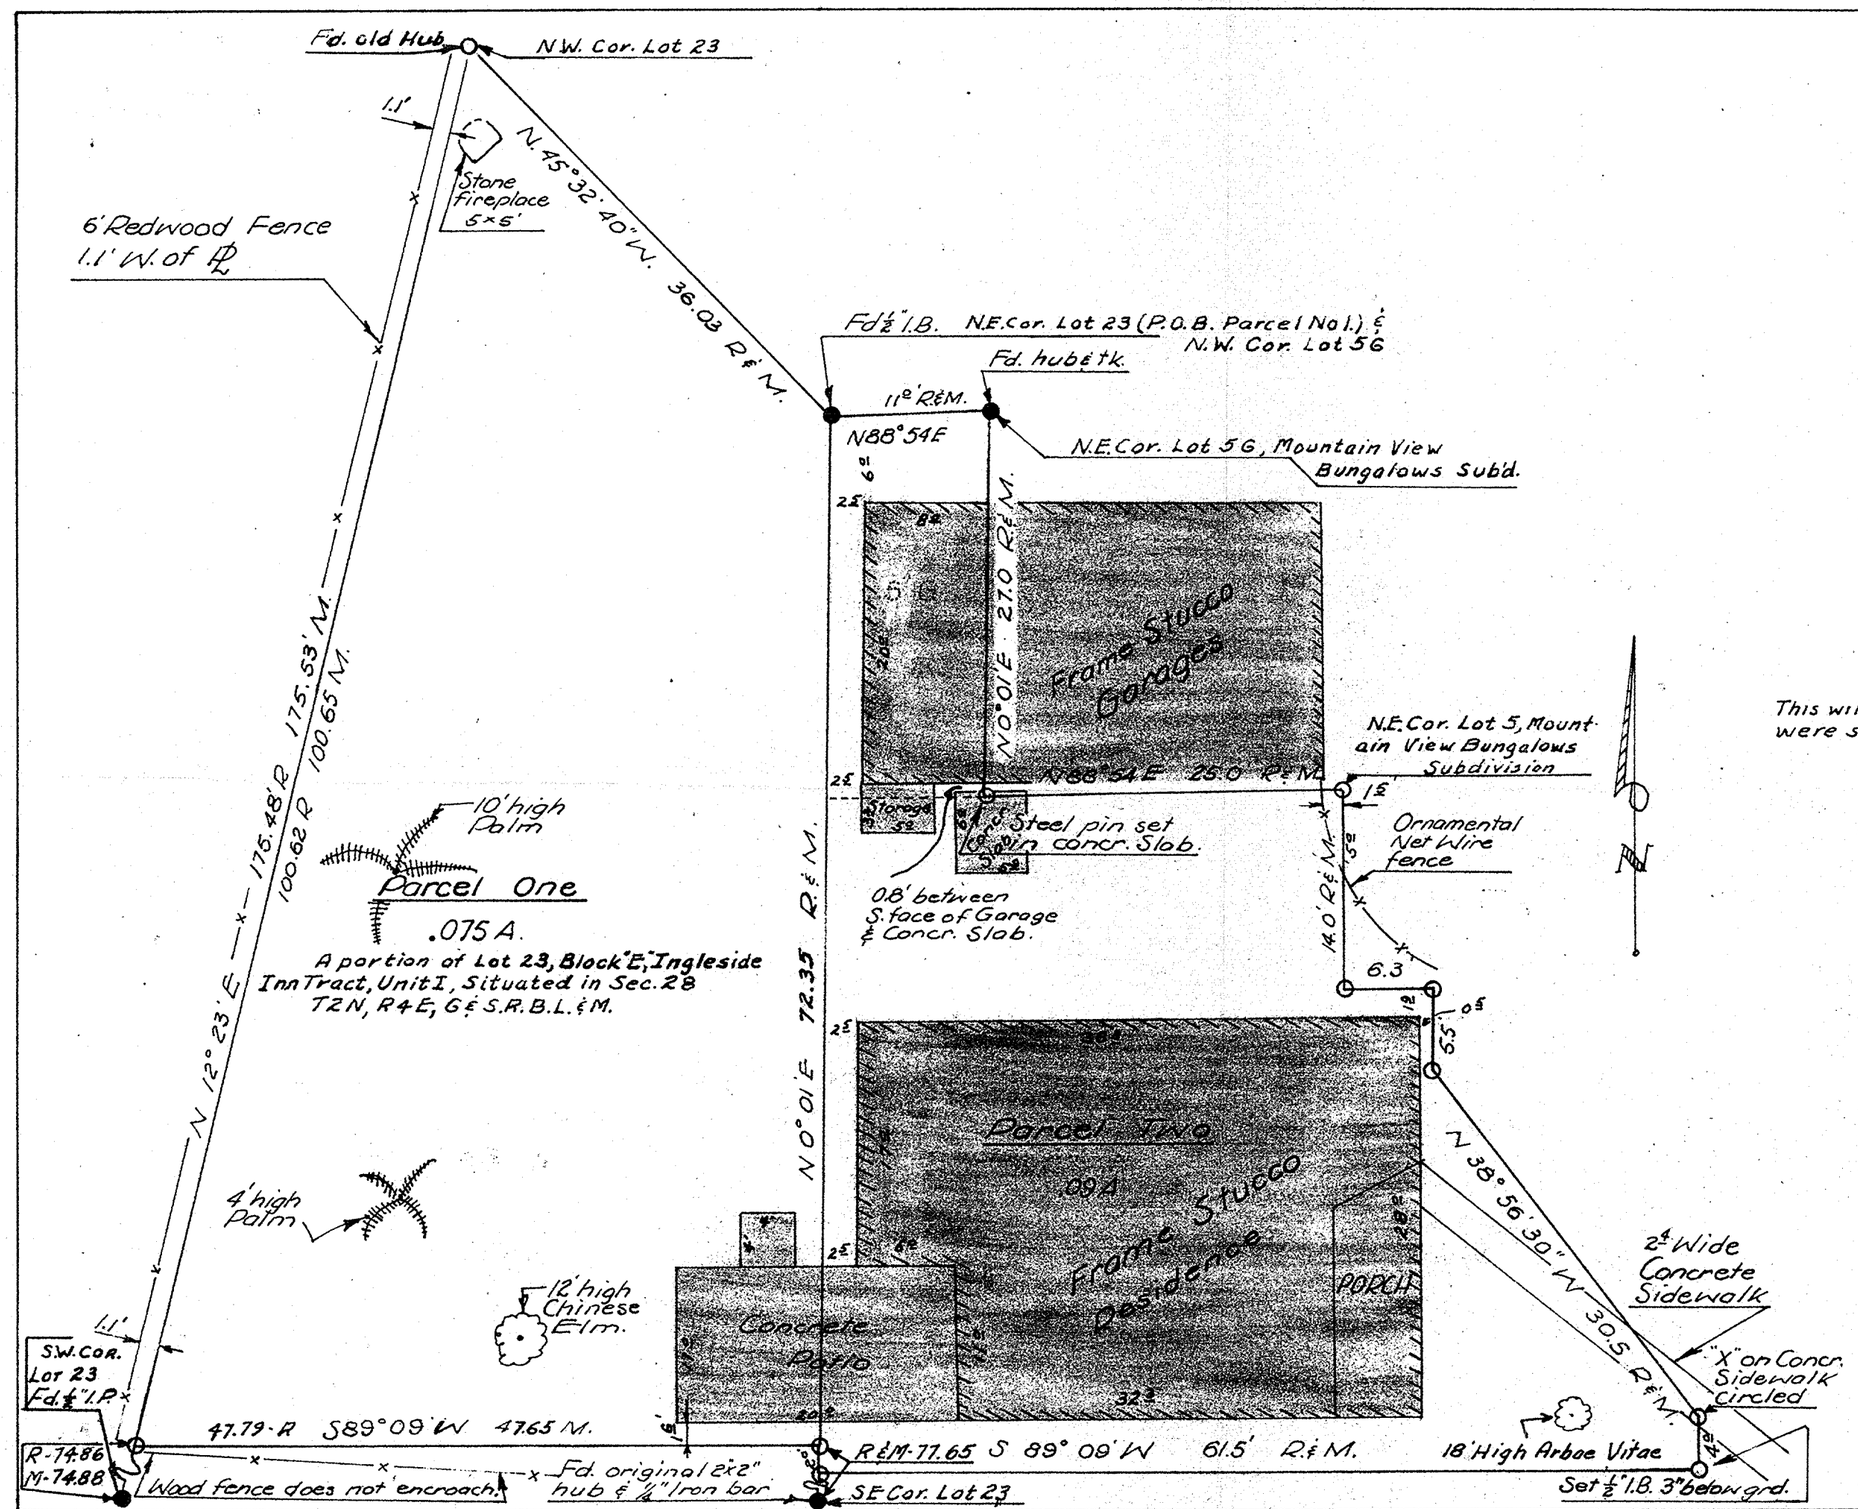

This will certify that the premises shown hereon were surveyed by me during the month of August, 1959

Eugene V. Skelley R.L.S.

REGISTERED LAND SURVEYOR
CERTIFICATE EXPIRES
EUGENE V. SKELLEY
DEC. 31, 1959
ARIZONA, U.S.A.

NOTE: ○ Denotes pipe or bar set.
● Denotes mon. found.

REPORT OF SURVEY

for Sydney & Maureen Herman depicting Parcels 1 & 2 of the property described on Page 467, Docket 2279, in the office of the Recorder, Maricopa Co. Arizona.

PREPARED BY

ARIZONA SURVEYING SERVICE

SURVEYED BY E.V.S.	CLOSURE BY E.V.S.	DRAWN BY H.L.M.	JOB NO. 59-133
CHECKED BY H.L.M	CHECKED BY H.L.M.	CHECKED BY E.V.S.	SCALE 1" = 10'

DIN # 58238-1