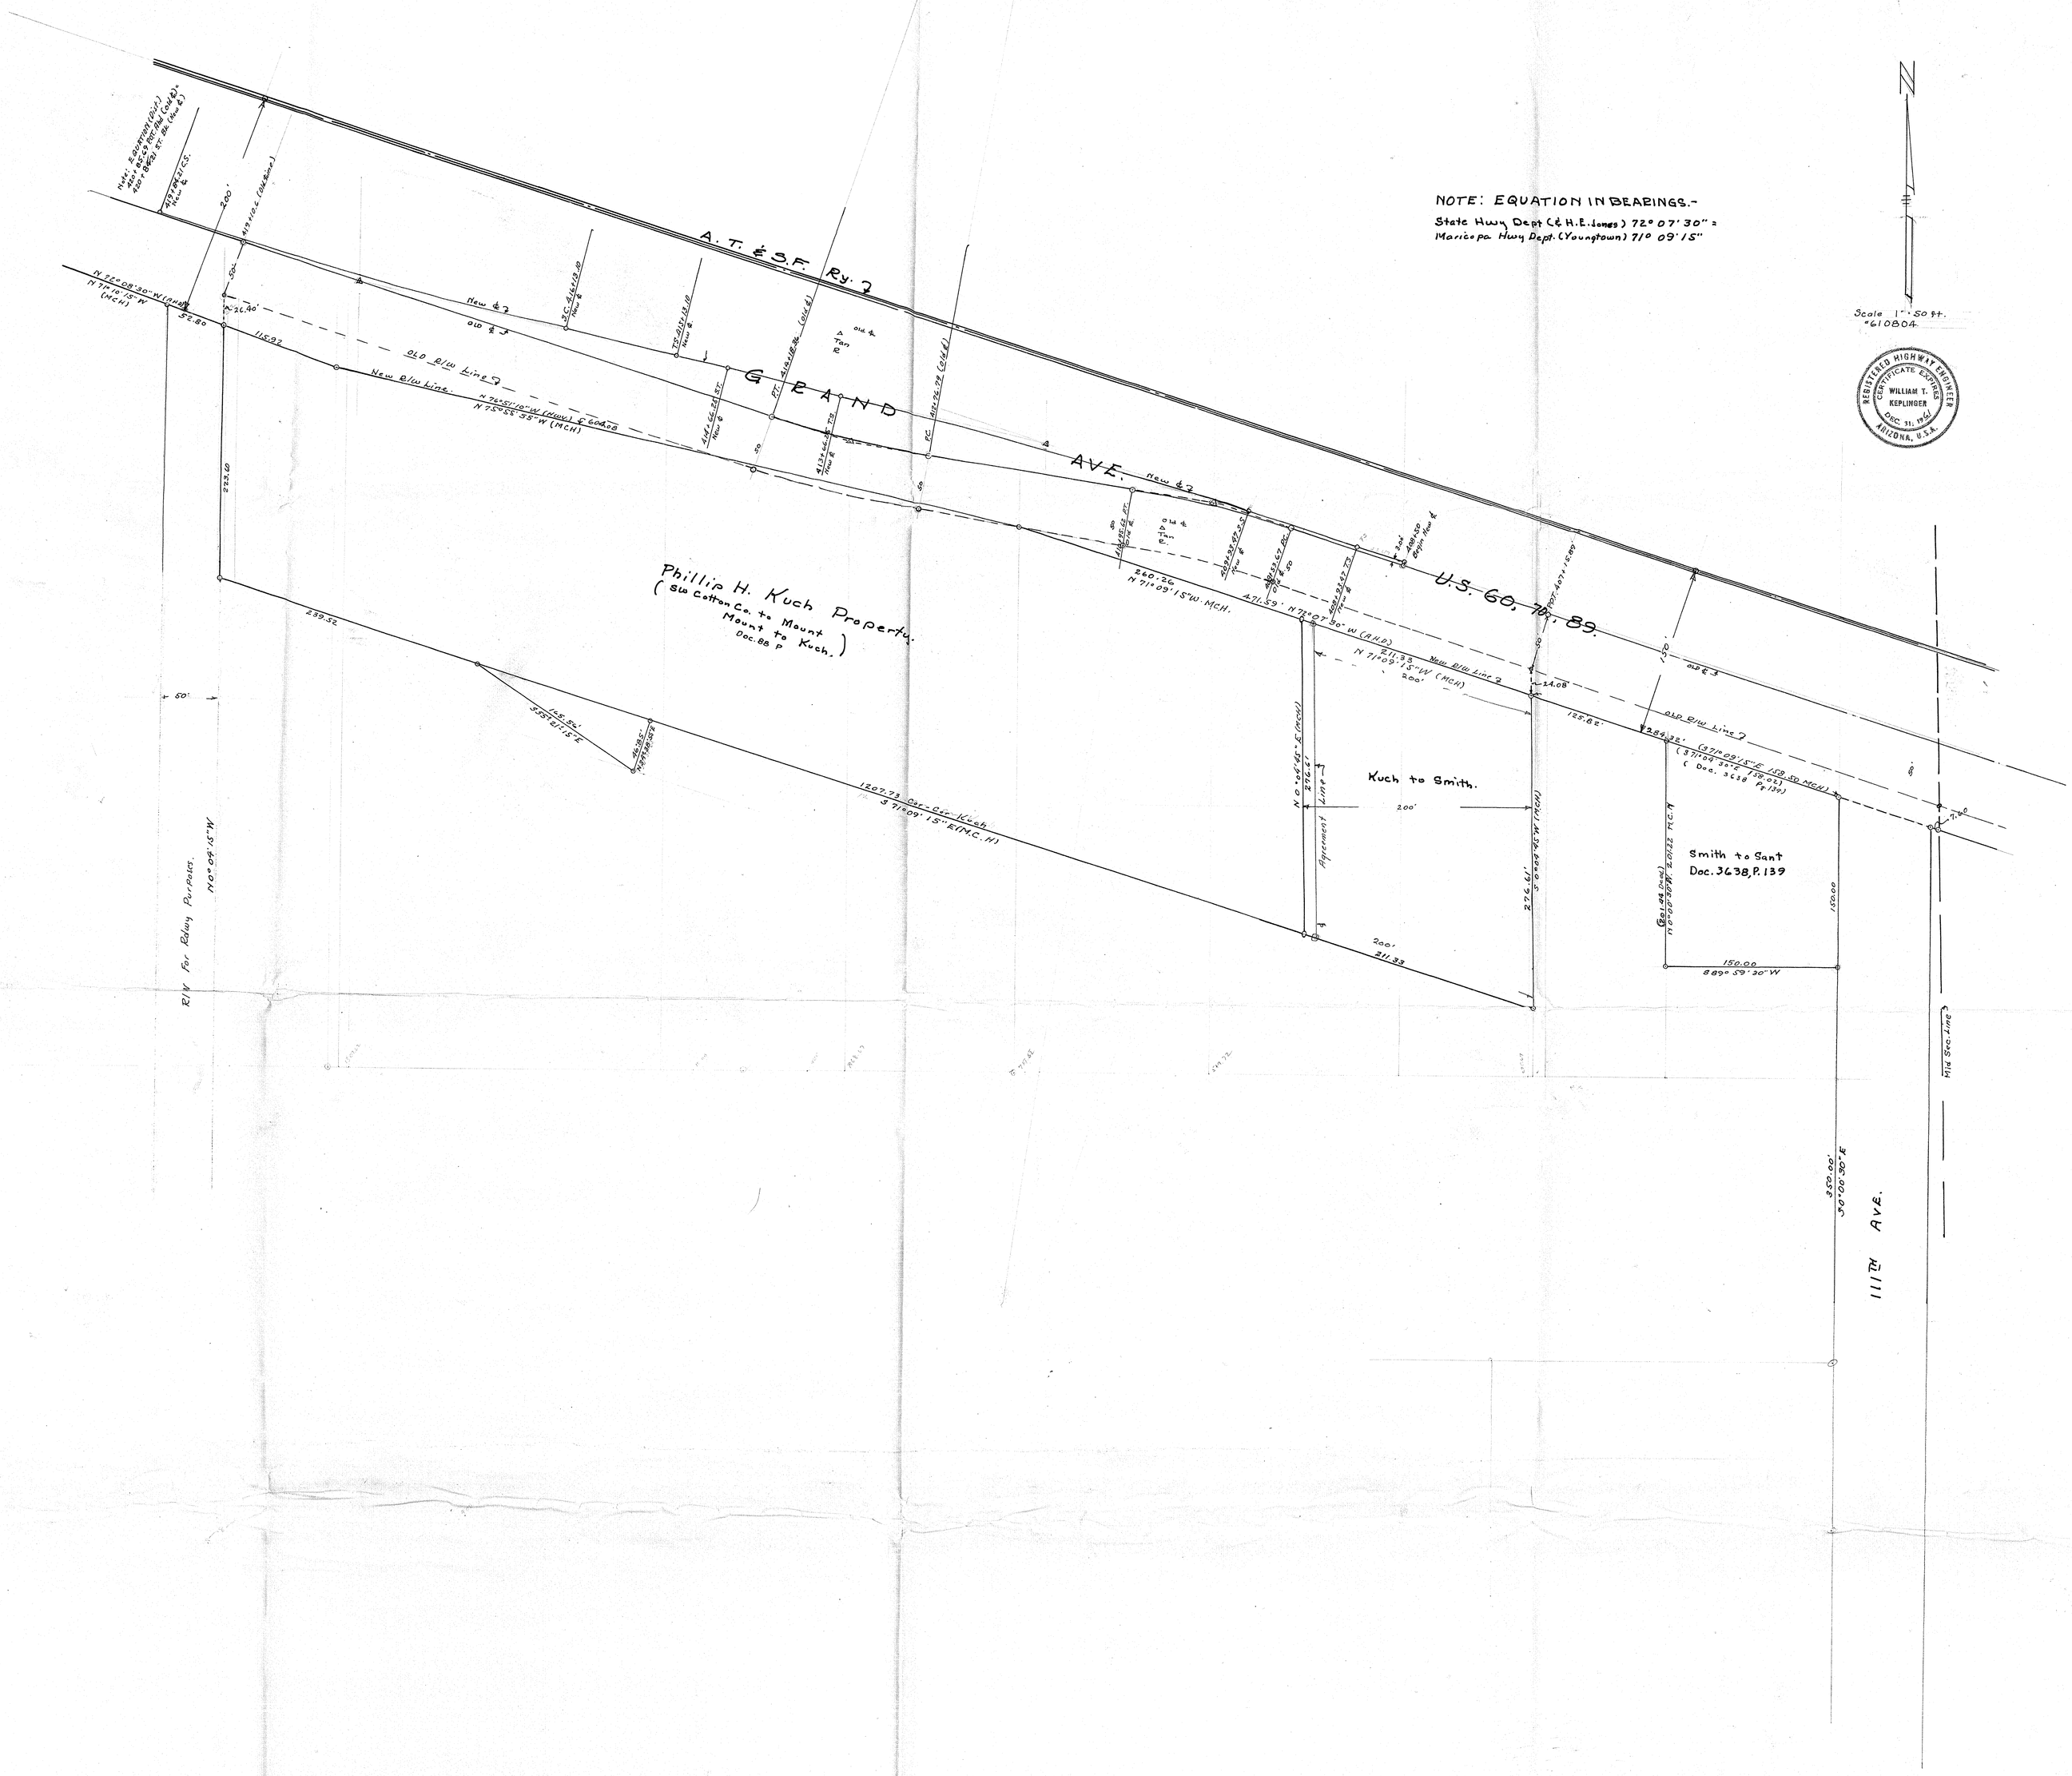
NOTE: EQUATION IN BEARINGS.-
State Hwy Dept (& H.E. Jones) 72° 07' 30" =
Maricopa Hwy Dept. (Youngtown) 71° 09' 15"
Scale 1" = 50 ft.
#610804
REGISTERED HIGHWAY ENGINEER
CERTIFICATE EXPIRES
WILLIAM T. KEPLINGER
DEC. 31, 1961
ARIZONA, U.S.A.
A. T. & S.F. Ry.
GRAND AVE.
U.S. 60, 70, 89.
Phillip H. Kuch Property.
(SW Cotton Co. to Mount
Mount to Kuch.)
Doc. 88 P
Kuch to Smith.
Smith to Sant
Doc. 3638, P. 139
Agreement Line
OLD R/W Line
New R/W Line
R/W for Rdwy Purposes.
N 0° 04' 15" W
111TH AVE.
Mid Sec. Line
N 72° 08' 30" W (AHD)
N 71° 10' 15" W (MCH)
N 75° 55' 55" W (MCH)
N 71° 09' 15" W. MCH.
N 72° 07' 30" W (AHD)
N 71° 09' 15" W (MCH)
1207.73 Cor.-Cor. Kuch
S 71° 09' 15" E (M.C.H.)
S 89° 59' 30" W
N 0° 04' 45" E (MCH)
S 0° 04' 45" W (MCH)
N 0° 00' 30" W 2.0122 M.C.H.
350.00'
30° 00' 30" E
200'
211.33
150.00
150.00
276.61'
260.26
471.59'
239.52
115.97
52.80
26.40'
223.60
125.82'
24.08'
7.60

OIN #58249-1