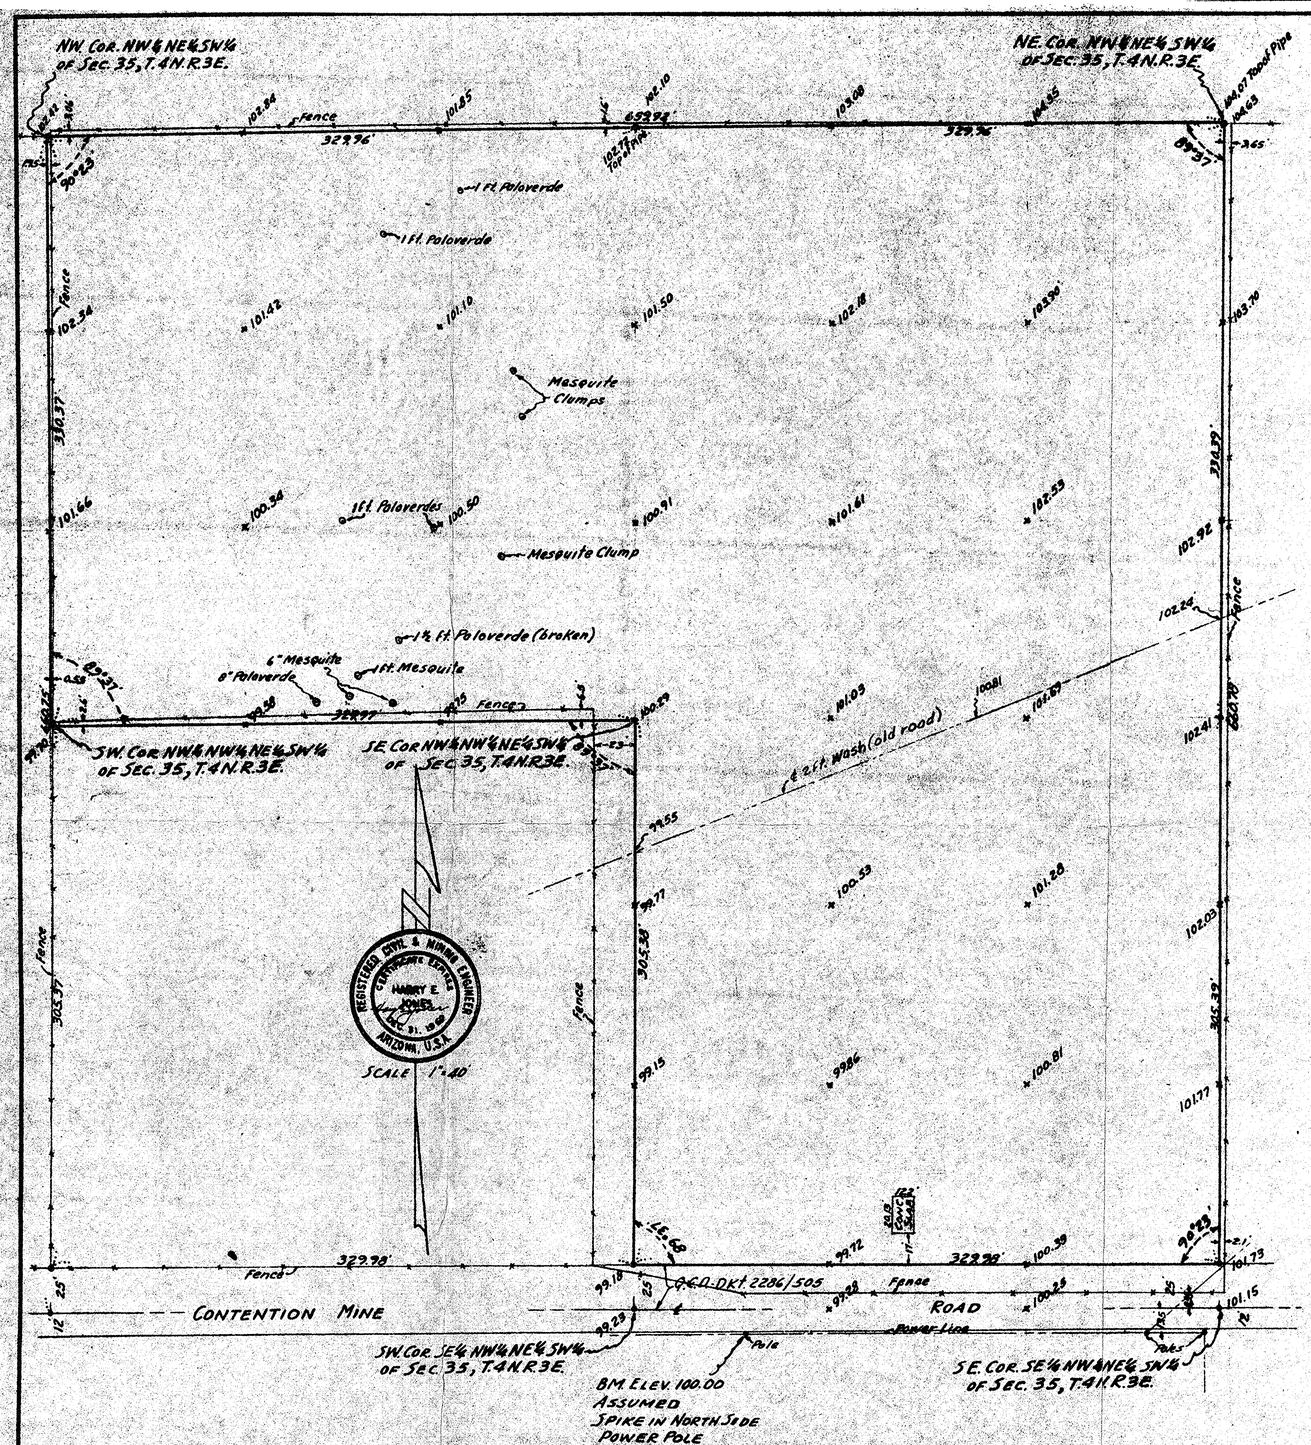

Note: • Indicates Pipe Set or Found

PARADISE VALLEY ELEMENTARY SCHOOL Nº 3

DISTRICT Nº 69

MARICOPA COUNTY ARIZONA

OWNER:

CONTRACTOR:

PLAT OF SURVEY OF THE NW¼ NW¼ NE¼ SW¼, THE NE¼ NW¼ NE¼ SW¼ AND THE SE¼ NW¼ NE¼ SW¼ OF SECTION 35, T.4N. R.3E., MARICOPA COUNTY, ARIZONA-ELEMENTARY SCHOOL SITE

SURVEY Nº 60-11-16

BY: HARRY E. JONES 1-37-33

DRAWN BY: J.W.P.

CHECKED BY: Mel C. Ensign

DATE: DEC. 1960

MEL C. ENSIGN Architect
2200 E. BETHANY HOME ROAD
STUDIO BETWEEN THE KNOLLS
PHOENIX, ARIZONA

DIN#58252-1

FILE NO. 60-29

SHEET NO. 2