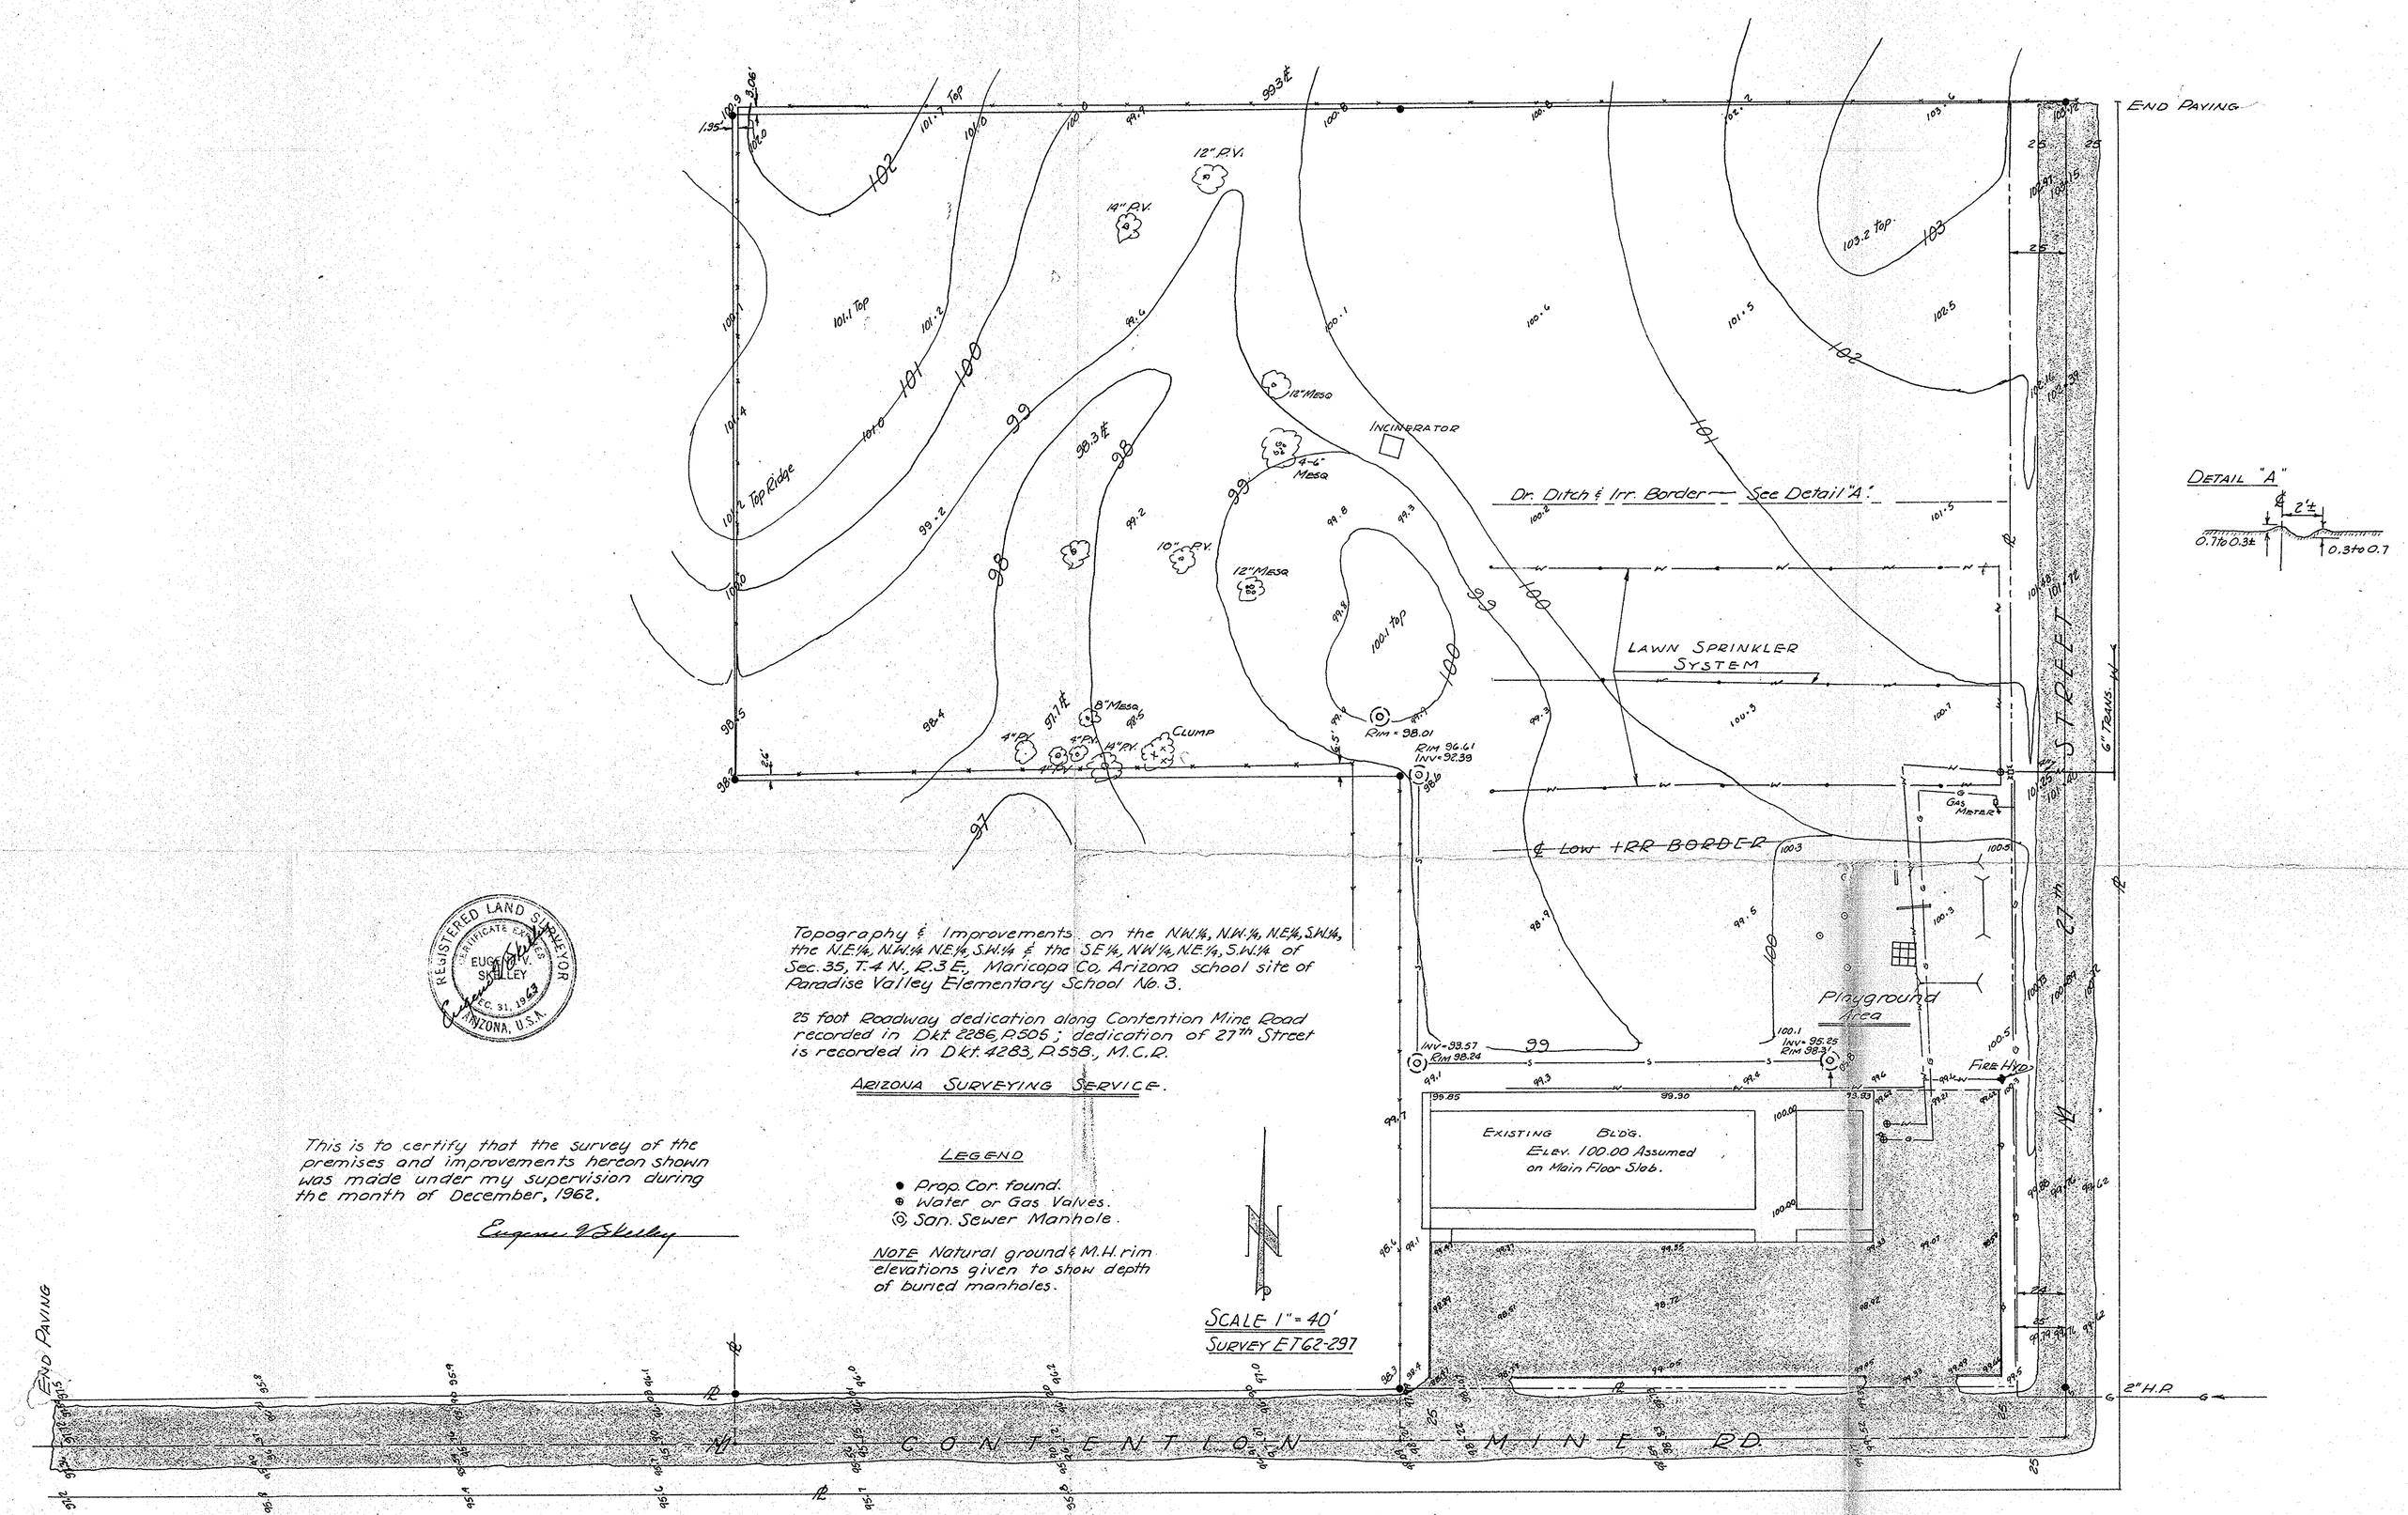

Topography & Improvements on the N.W.¼, N.W.¼, N.E.¼, S.W.¼, the N.E.¼, N.W.¼ N.E.¼, S.W.¼ & the SE¼, NW¼, N.E.¼, S.W.¼ of Sec. 35, T. 4 N, R. 3 E, Maricopa Co. Arizona school site of Paradise Valley Elementary School No. 3.

25 foot Roadway dedication along Contention Mine Road recorded in Dkt 2286, P.506; dedication of 27th Street is recorded in Dkt. 4283, P.558, M.C.R.

ARIZONA SURVEYING SERVICE.

REGISTERED LAND SURVEYOR
CERTIFICATE NO.
EUGENE V. SKELLEY
DEC. 31, 1962
ARIZONA, U.S.A.

This is to certify that the survey of the premises and improvements hereon shown was made under my supervision during the month of December, 1962.

Eugene V. Skelley

LEGEND

- Prop. Cor. found.
- Water or Gas Valves.
- San. Sewer Manhole.

NOTE Natural ground & M.H. rim elevations given to show depth of buried manholes.

SCALE 1" = 40'
SURVEY ET62-297

35 4N 3E

DIN# 58253-1