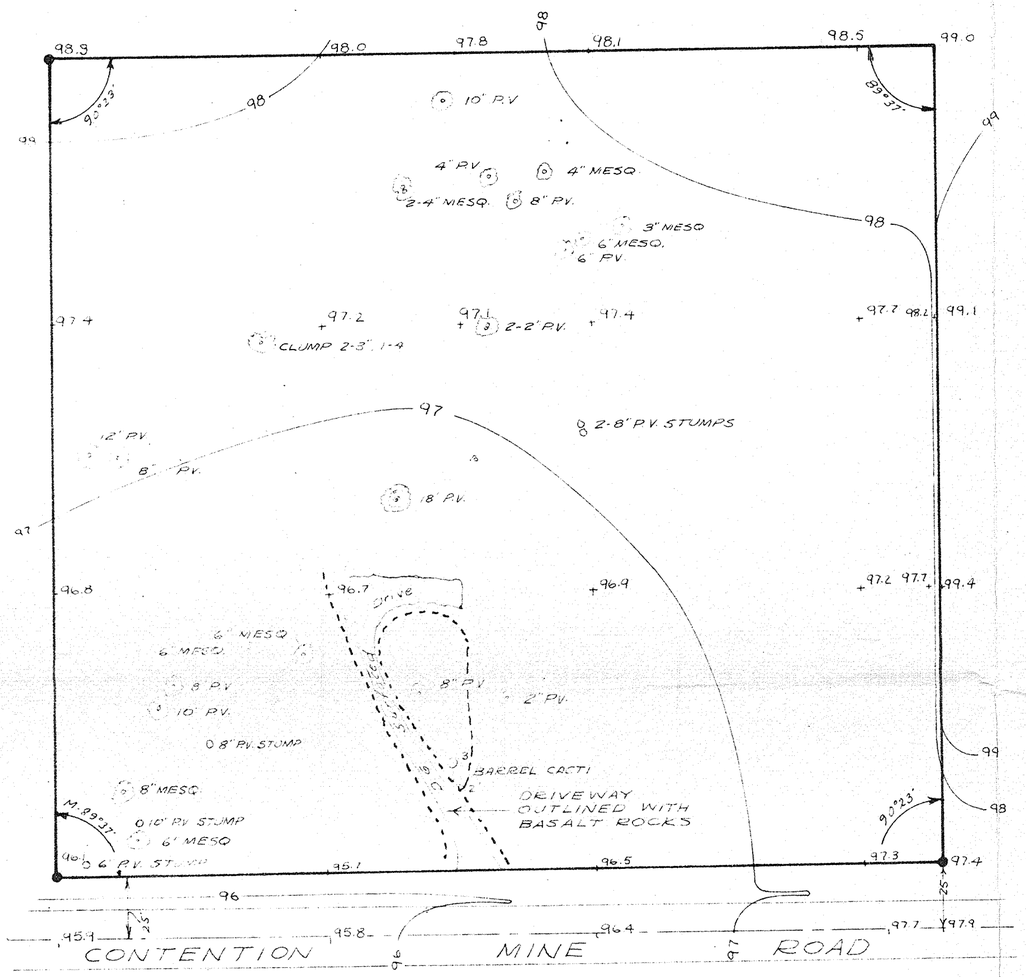

REPORT OF SURVEY
FOR
BUSBY ASSOCIATES
113 E. CAMELBACK ROAD PHOENIX, ARIZ.

THE SW¼ NW¼ NE¼ SW¼ SEC 35 T 4N R 3E
G & S R B & M
MARICOPA COUNTY, ARIZONA

SCALE 1" = 40'

TOPOGRAPHICAL MAP OF A PART OF THE
CAMPOBELLO SCHOOL SITE
PARADISE VALLEY SCHOOLS

THIS WILL CERTIFY THAT THE SURVEY SHOWN HEREON WAS MADE UNDER MY SUPERVISION ON DEC 4, 1965

Eugene V. Shelley

Eugene V. Shelley 12/20/65

ARIZONA SURVEYING SERVICE
114 N. 7TH STR. PHOENIX, ARIZONA
DRAWING NO. EP 65-3144

DIN # 58254-1