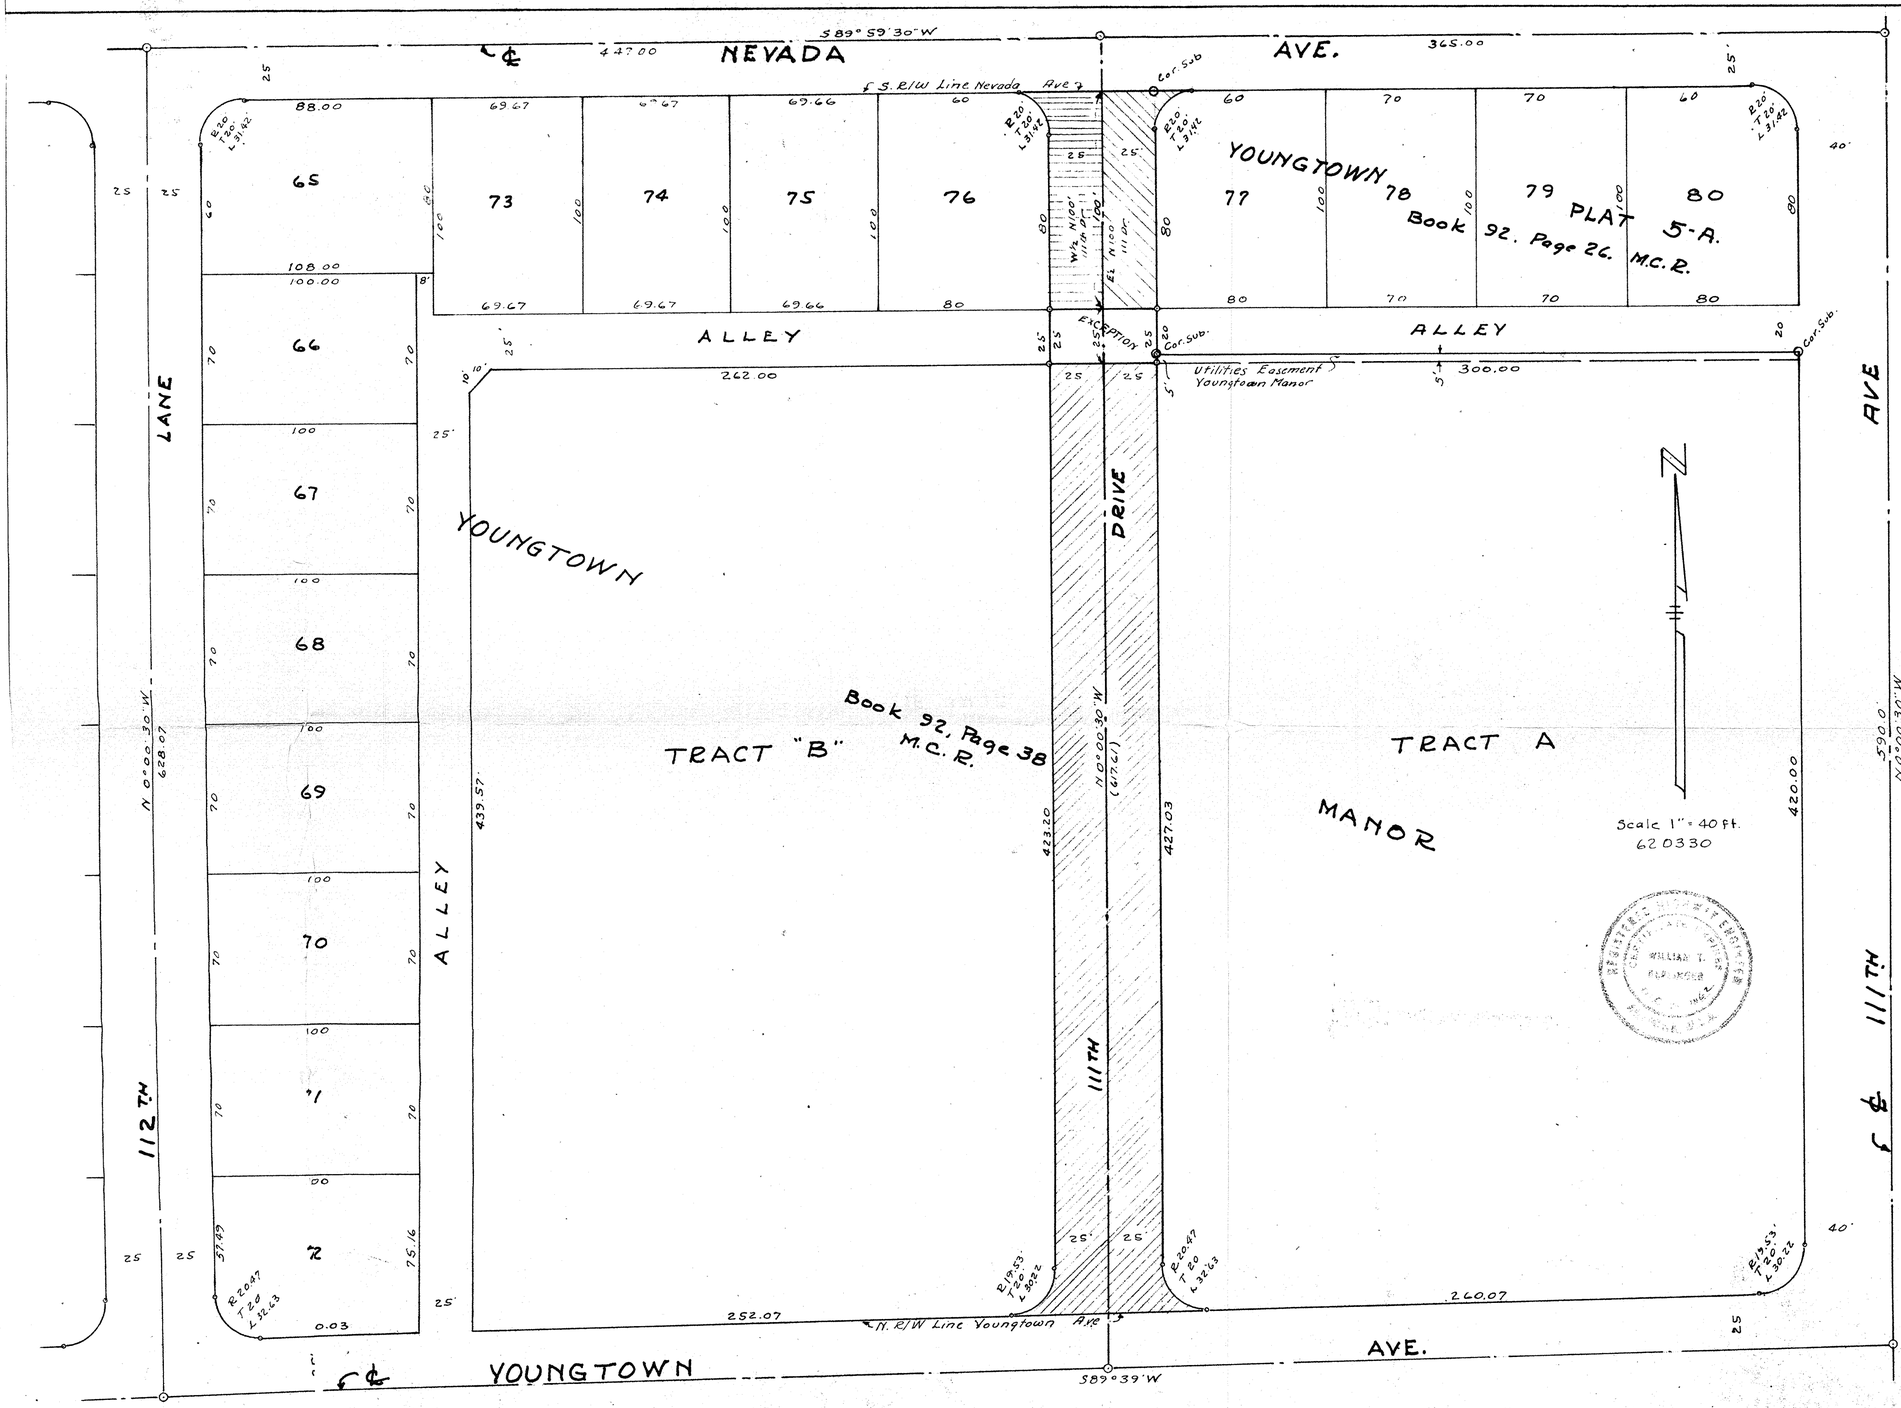

STREET ABANDONMENT
YOUNGTOWN, ARIZONA

Ordinance No.

By the ordinance and direction of the Common Council and Approved by the Mayor of the Town of Youngtown, Arizona, the following described Street, within the Town of Youngtown, was declared vacated and abandoned to the abutting property owners of record;

That portion of 111th Drive as shown on the plat of Youngtown Manor, a subdivision recorded in Book 92, at Page 38 thereof, M.C.R between the North Line of Youngtown Ave. as described in said ordinance, and the South Line of Nevada Avenue, as shown on the said plat of Youngtown Manor and the plat of Youngtown Plat 5, a subdivision recorded in Book 92, at Page 26 thereof, M.C.R., Except a strip of Land, 25 feet wide, the North line of which being 100 ft. South of said South Line of said Nevada Avenue.

DIN # 58256-1

3N-1E 5-8 SW1/4