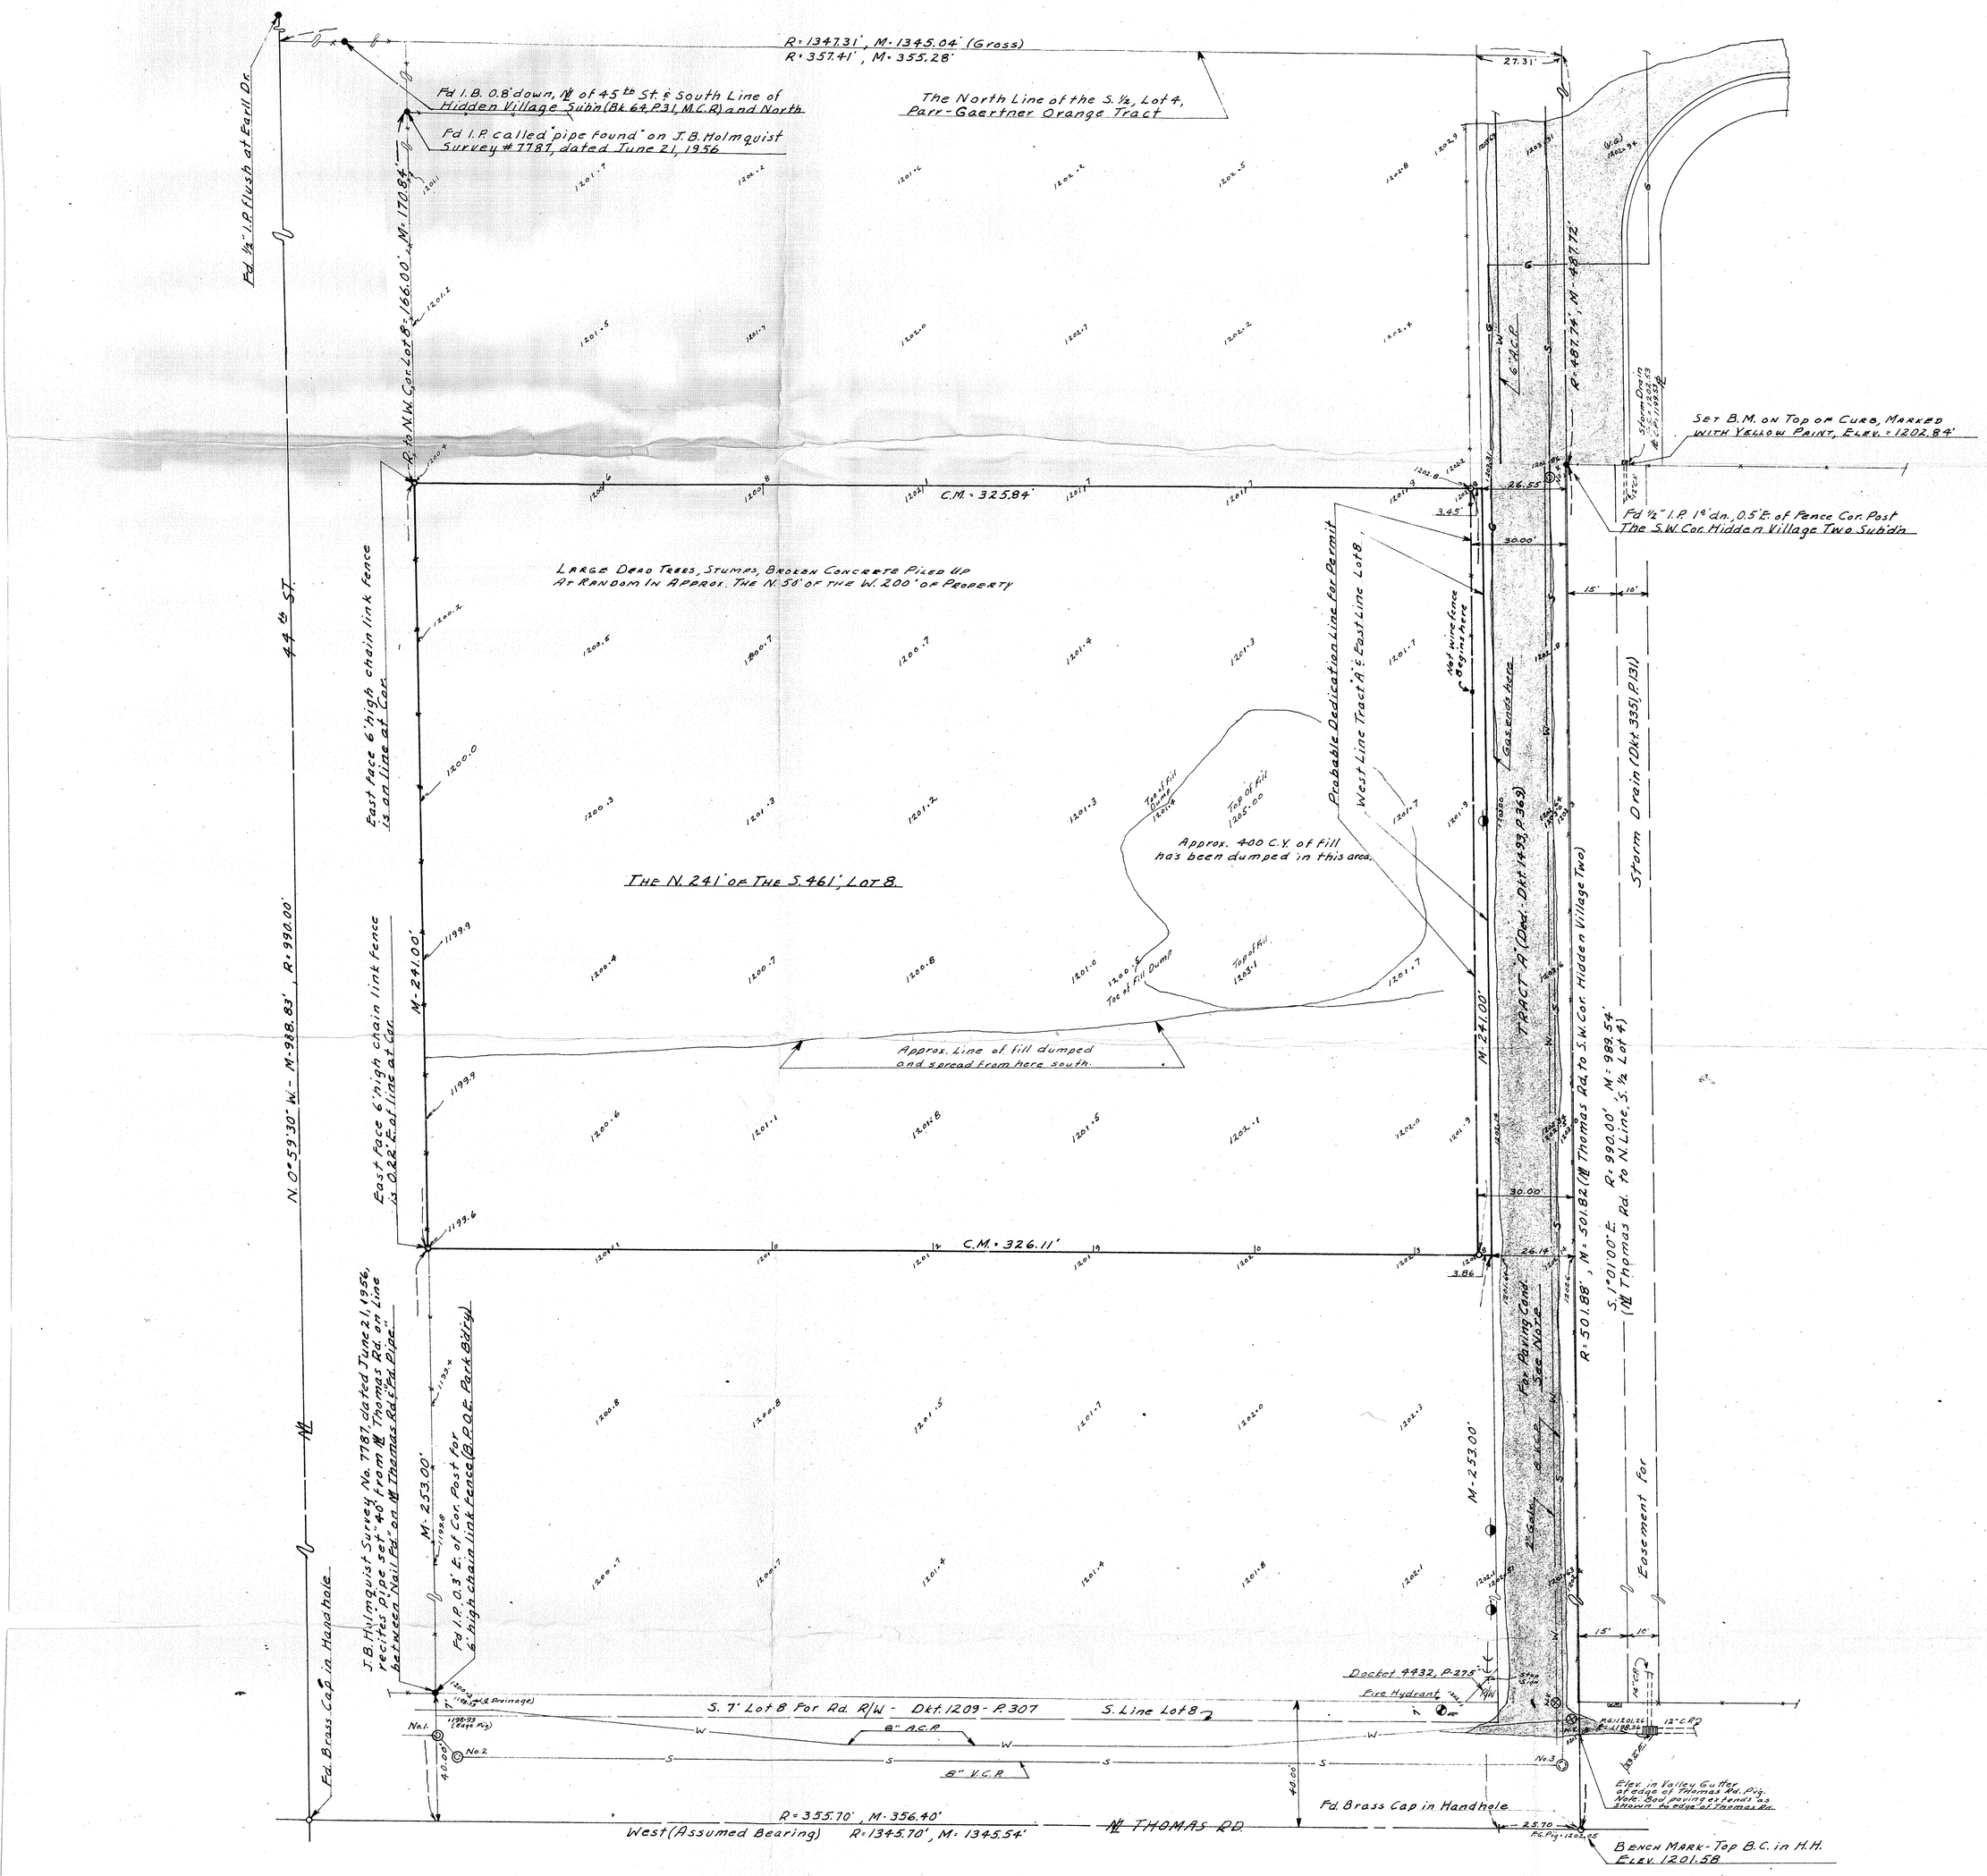

REPORT OF SURVEY
FOR
MR. A. DI MONTE, CONTR.

5055 S. LAMON AVE. CHICAGO, ILLINOIS

OF THE NORTH 241.00' OF THE SOUTH 461.00' OF LOT 8, PARR & GAERTNER ORANGE TRACT AS SHOWN IN BOOK 3 OF MAPS, PAGE 47, MARICOPA COUNTY, ARIZONA, RECORDS.

N

Scale 1" = 20'

LEGEND:
O = ½" Iron pipe set.
R = Distances from Maricopa Co. Records.
M = Field measurements this survey, C.M. = Calculated from Field M.
⊖ = Tel. & Power Poles.
1202.8 = Sea level datum Elev. on Natural Ground.
1203.31 = " " " " " " Paving or Structure.

Note: All existing paving located west of the ℄ of 46th St. is old penetration paving, badly broken and not a traffic surface. (Very little, if any, A.B.C. under it.)

Note: No other existing improvements or utilities in Thomas Rd. R/W are shown hereon.

This will certify that the survey shown hereon was made by me August 8th, 1964 to August 14th, 1964.

Eugene V. Shelley, L.S.

REGISTERED LAND SURVEYOR
Eugene V. Shelley
ARIZONA, U.S.A.

SEWER LINE DATA:
M.H. No. 1 - Cy. Phx Elev. - Ring = 1198.7', Æ = 1192.23'
" " No. 2 - " " " Ring = 1198.7', Æ = 1192.31'
" " No. 3 - " " " Ring = 1200.9', Æ = 1193.29', M = Ring = 1201.57', Æ = 1193.61'
" " No. 4 - " " " Ring = 1204.1', Æ = 1194.71', M = Ring = 1202.91', Æ = 1194.66'

ARIZONA SURVEYING SERVICE
1114 N. 7th St. PHOENIX ARIZONA
DRAWING No. LE-64-377

DIN # 58260-1