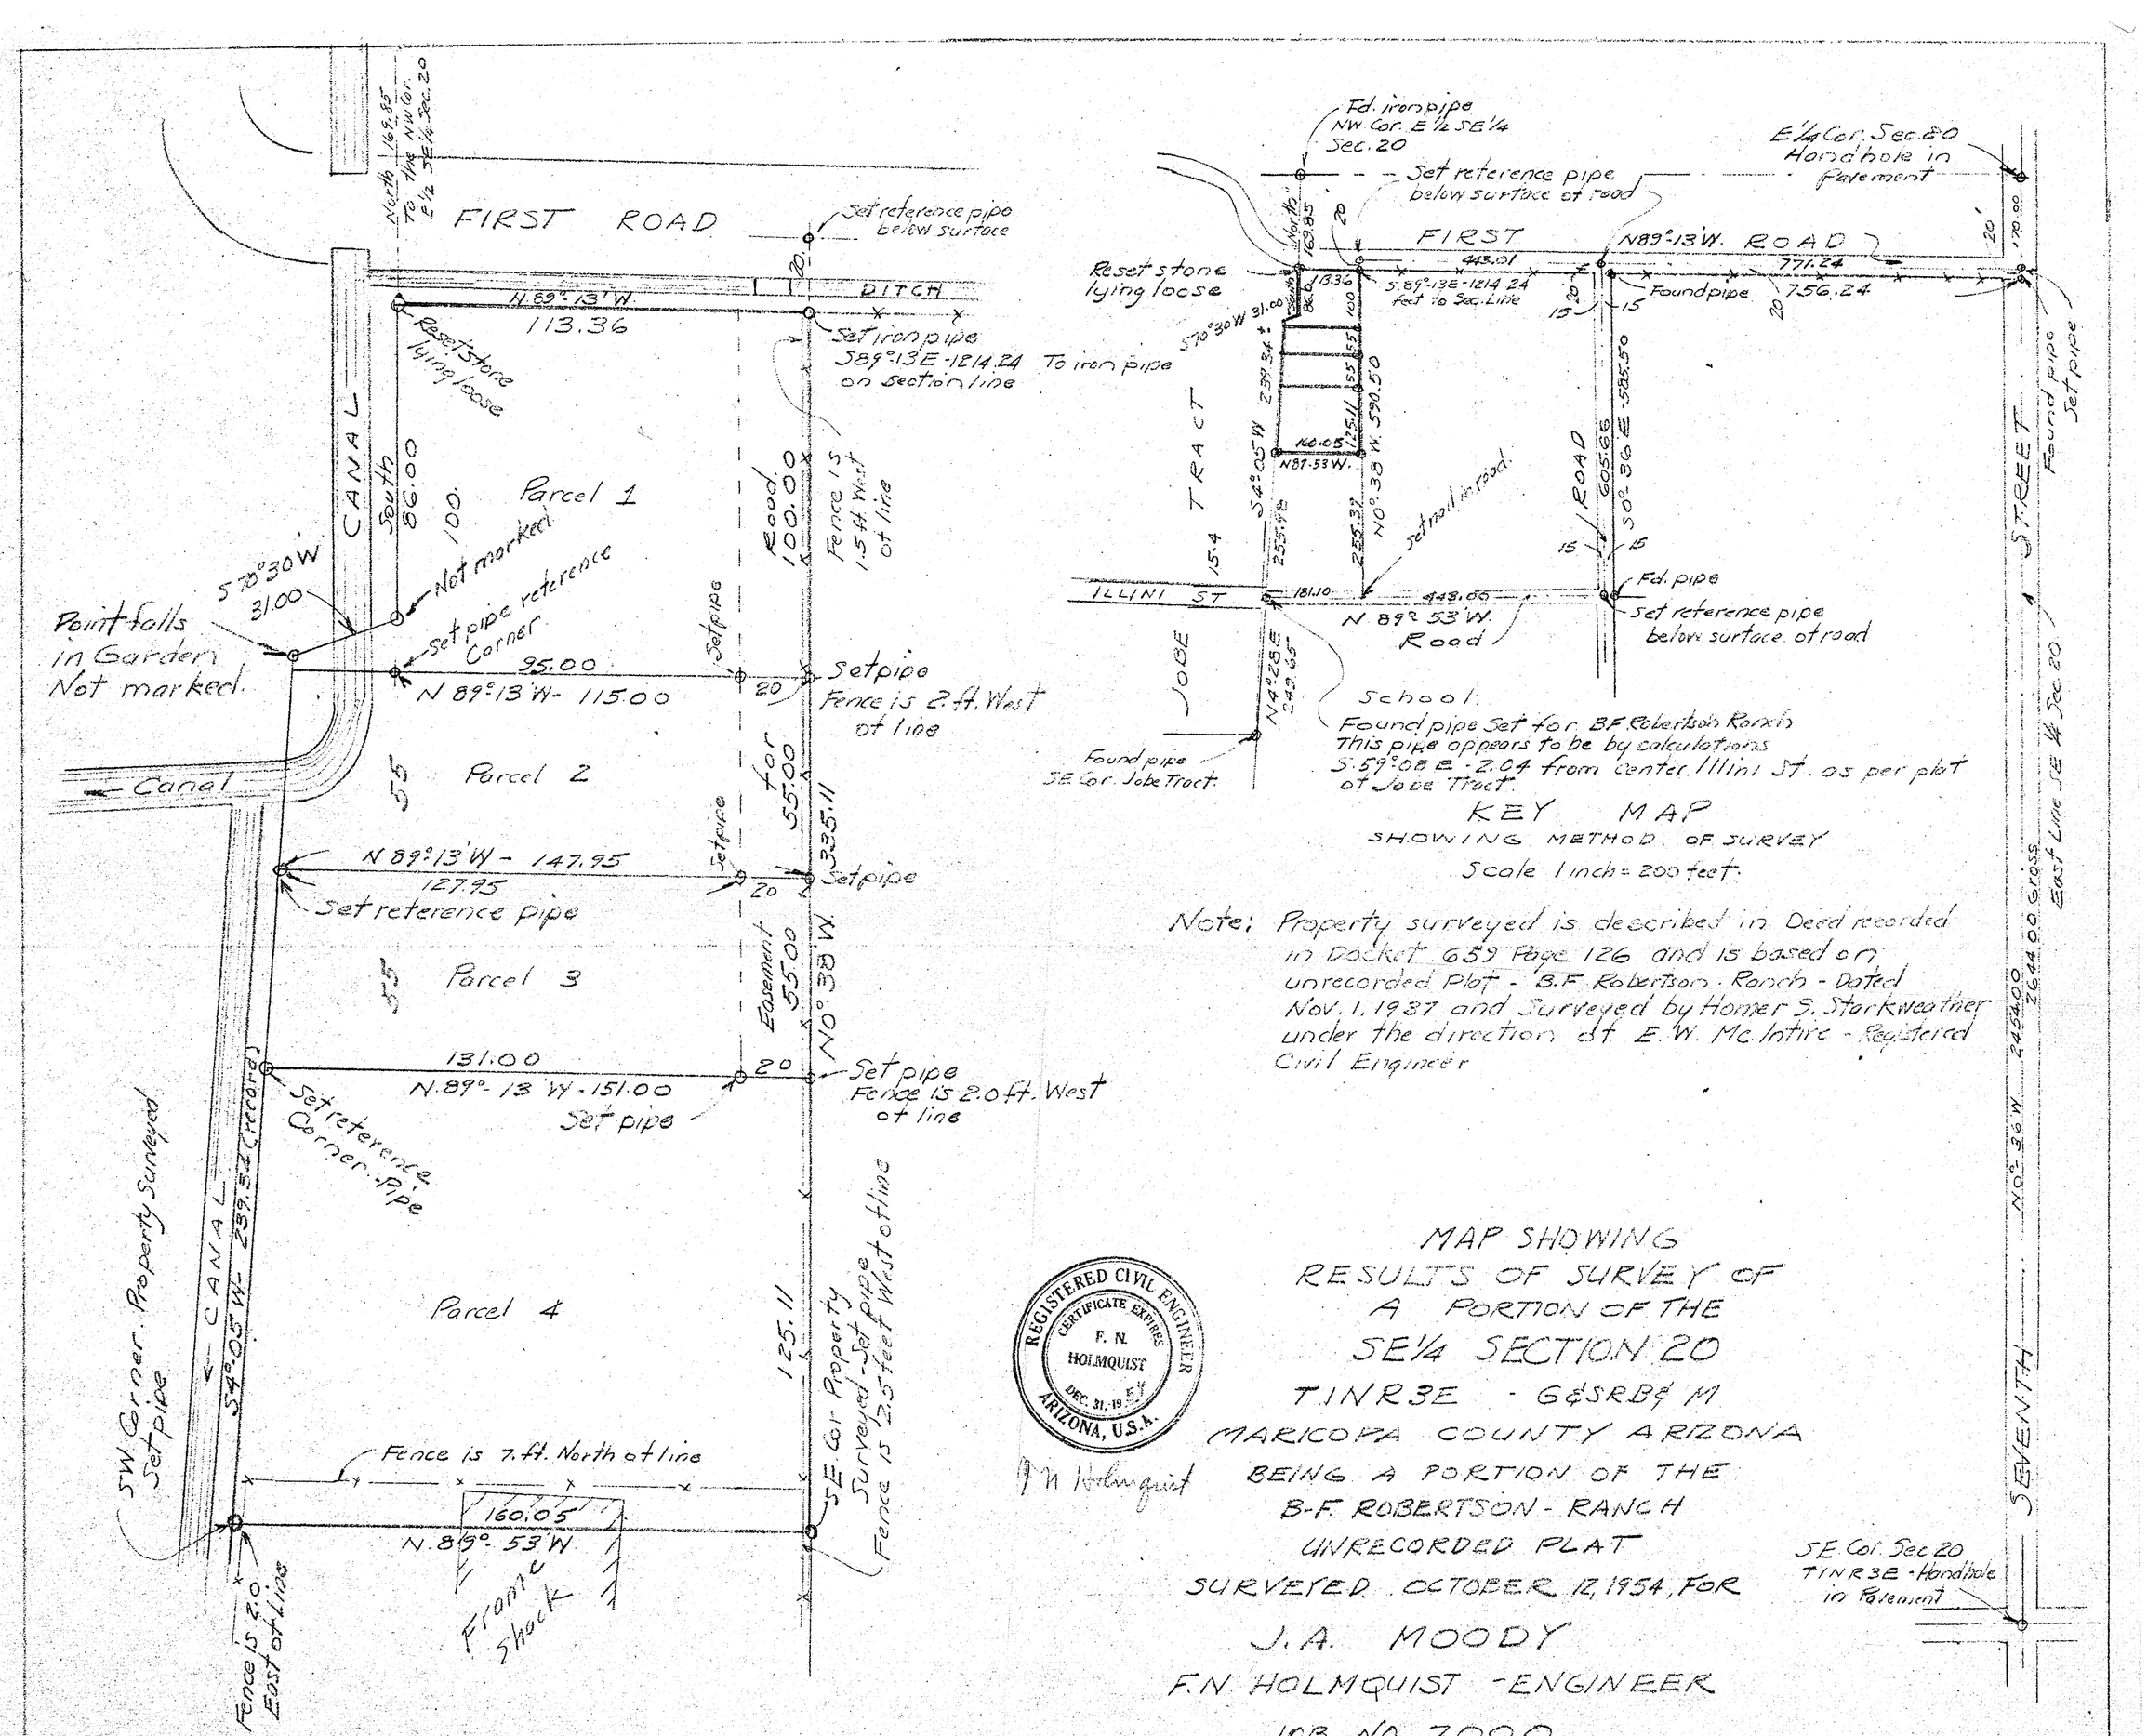

KEY MAP
SHOWING METHOD OF SURVEY
Scale 1 inch = 200 feet.

Note: Property surveyed is described in Deed recorded in Docket 659 Page 126 and is based on unrecorded Plat - B.F. Robertson Ranch - Dated Nov. 1, 1937 and Surveyed by Homer S. Starkweather under the direction of E.W. McIntire - Registered Civil Engineer

REGISTERED CIVIL ENGINEER
CERTIFICATE EXPIRES
F. N. HOLMQUIST
DEC. 31, 19 54
ARIZONA, U.S.A.

F N Holmquist

MAP SHOWING
RESULTS OF SURVEY OF
A PORTION OF THE
SE¼ SECTION 20
T1N R3E - G&SRB&M
MARICOPA COUNTY ARIZONA
BEING A PORTION OF THE
B-F ROBERTSON - RANCH
UNRECORDED PLAT
SURVEYED OCTOBER 12, 1954, FOR
J.A. MOODY
F.N. HOLMQUIST - ENGINEER
JOB NO. 7000
Scale 1 inch = 30 feet

DIN # 58290-1