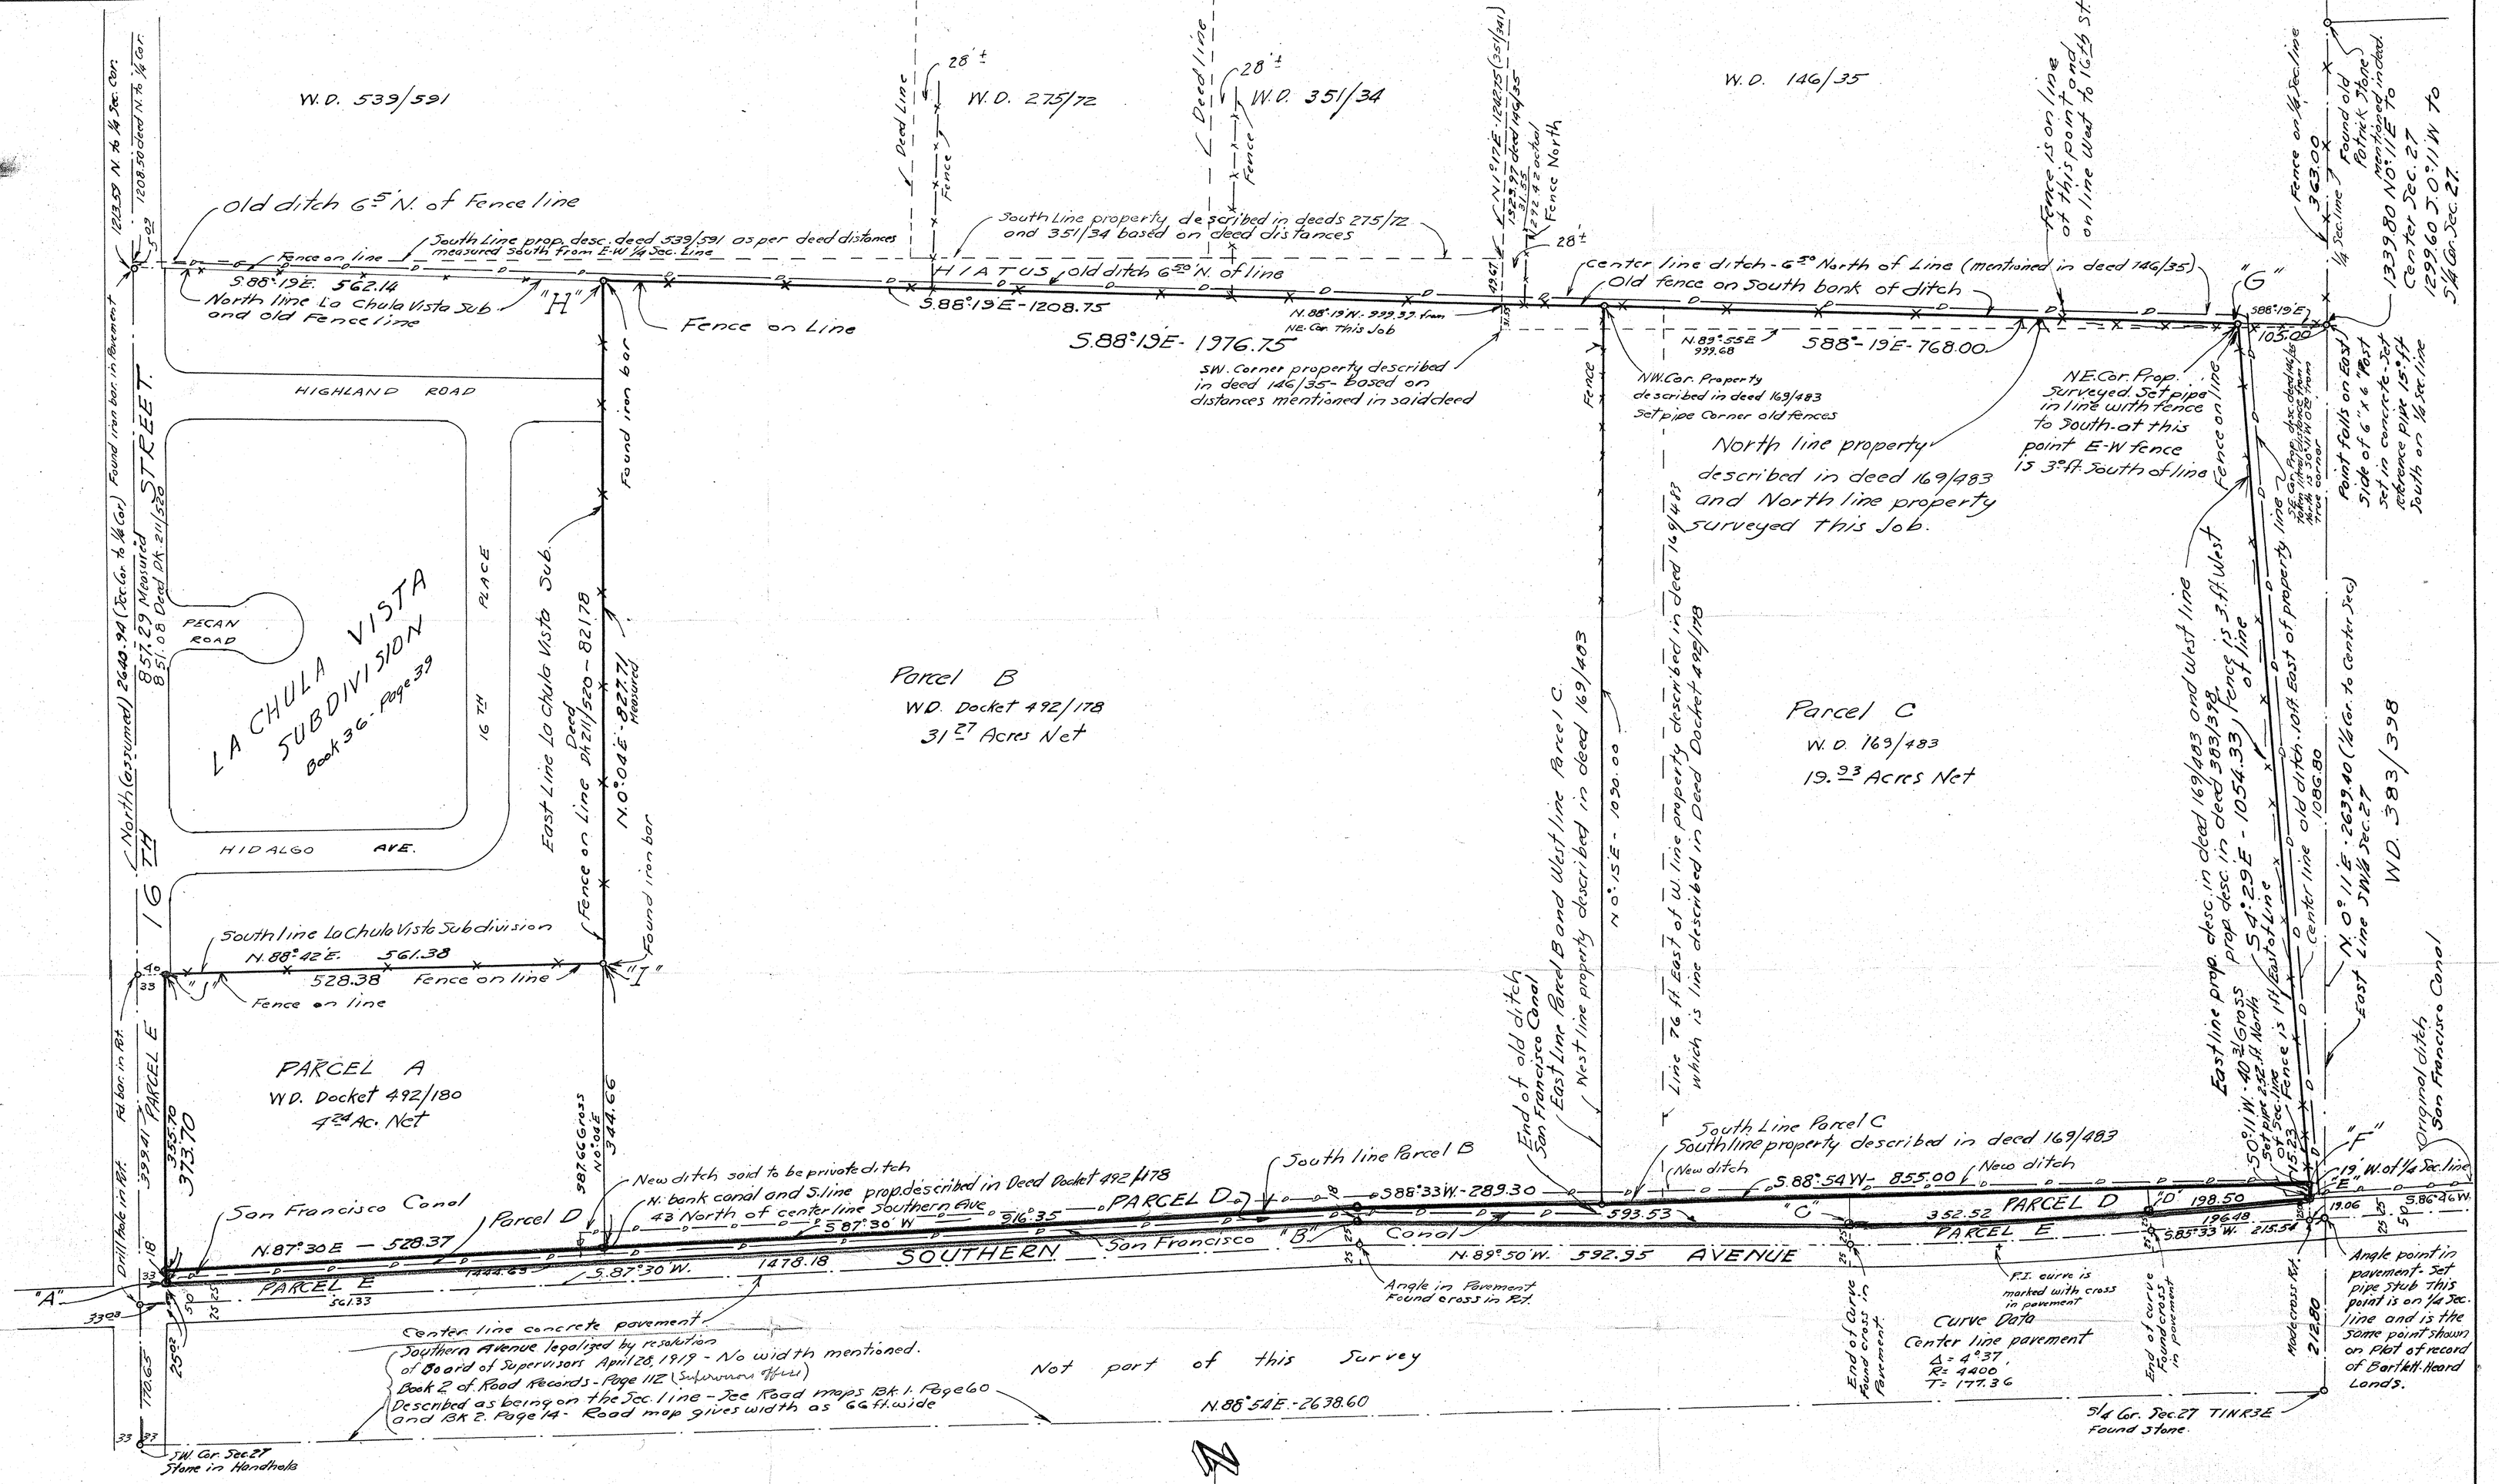

TABULATION OF AREAS		Area
Parcel A		4.24 Ac.
Parcel B		31.27 Ac.
Parcel C		19.93 Ac.
	Total	55.44 Ac.
Parcel D		1.31 Ac.
Parcel E — Roads		1.79 Ac.

General Note:
La Chula Vista Subdivision is a subdivision of a parcel of Land described in Deed of record Docket 211 - Page 520. There is an error in the N-S distance on West line and N-S distance on E. line

MAP SHOWING
RESULTS OF SURVEY OF
A PORTION OF THE
SW 1/4 SECTION 27
T. 1 N. R 3 E — G & S R B & M
MARICOPA COUNTY ARIZONA
SURVEYED JUNE 1950, FOR
A.E. RANKIN
F.N. HOLMQUIST ENGINEER
JOB NO. 5222 MAP NO. E-4186
SCALE 1 INCH = 100 FEET
DIN # 58296-1

E-4186