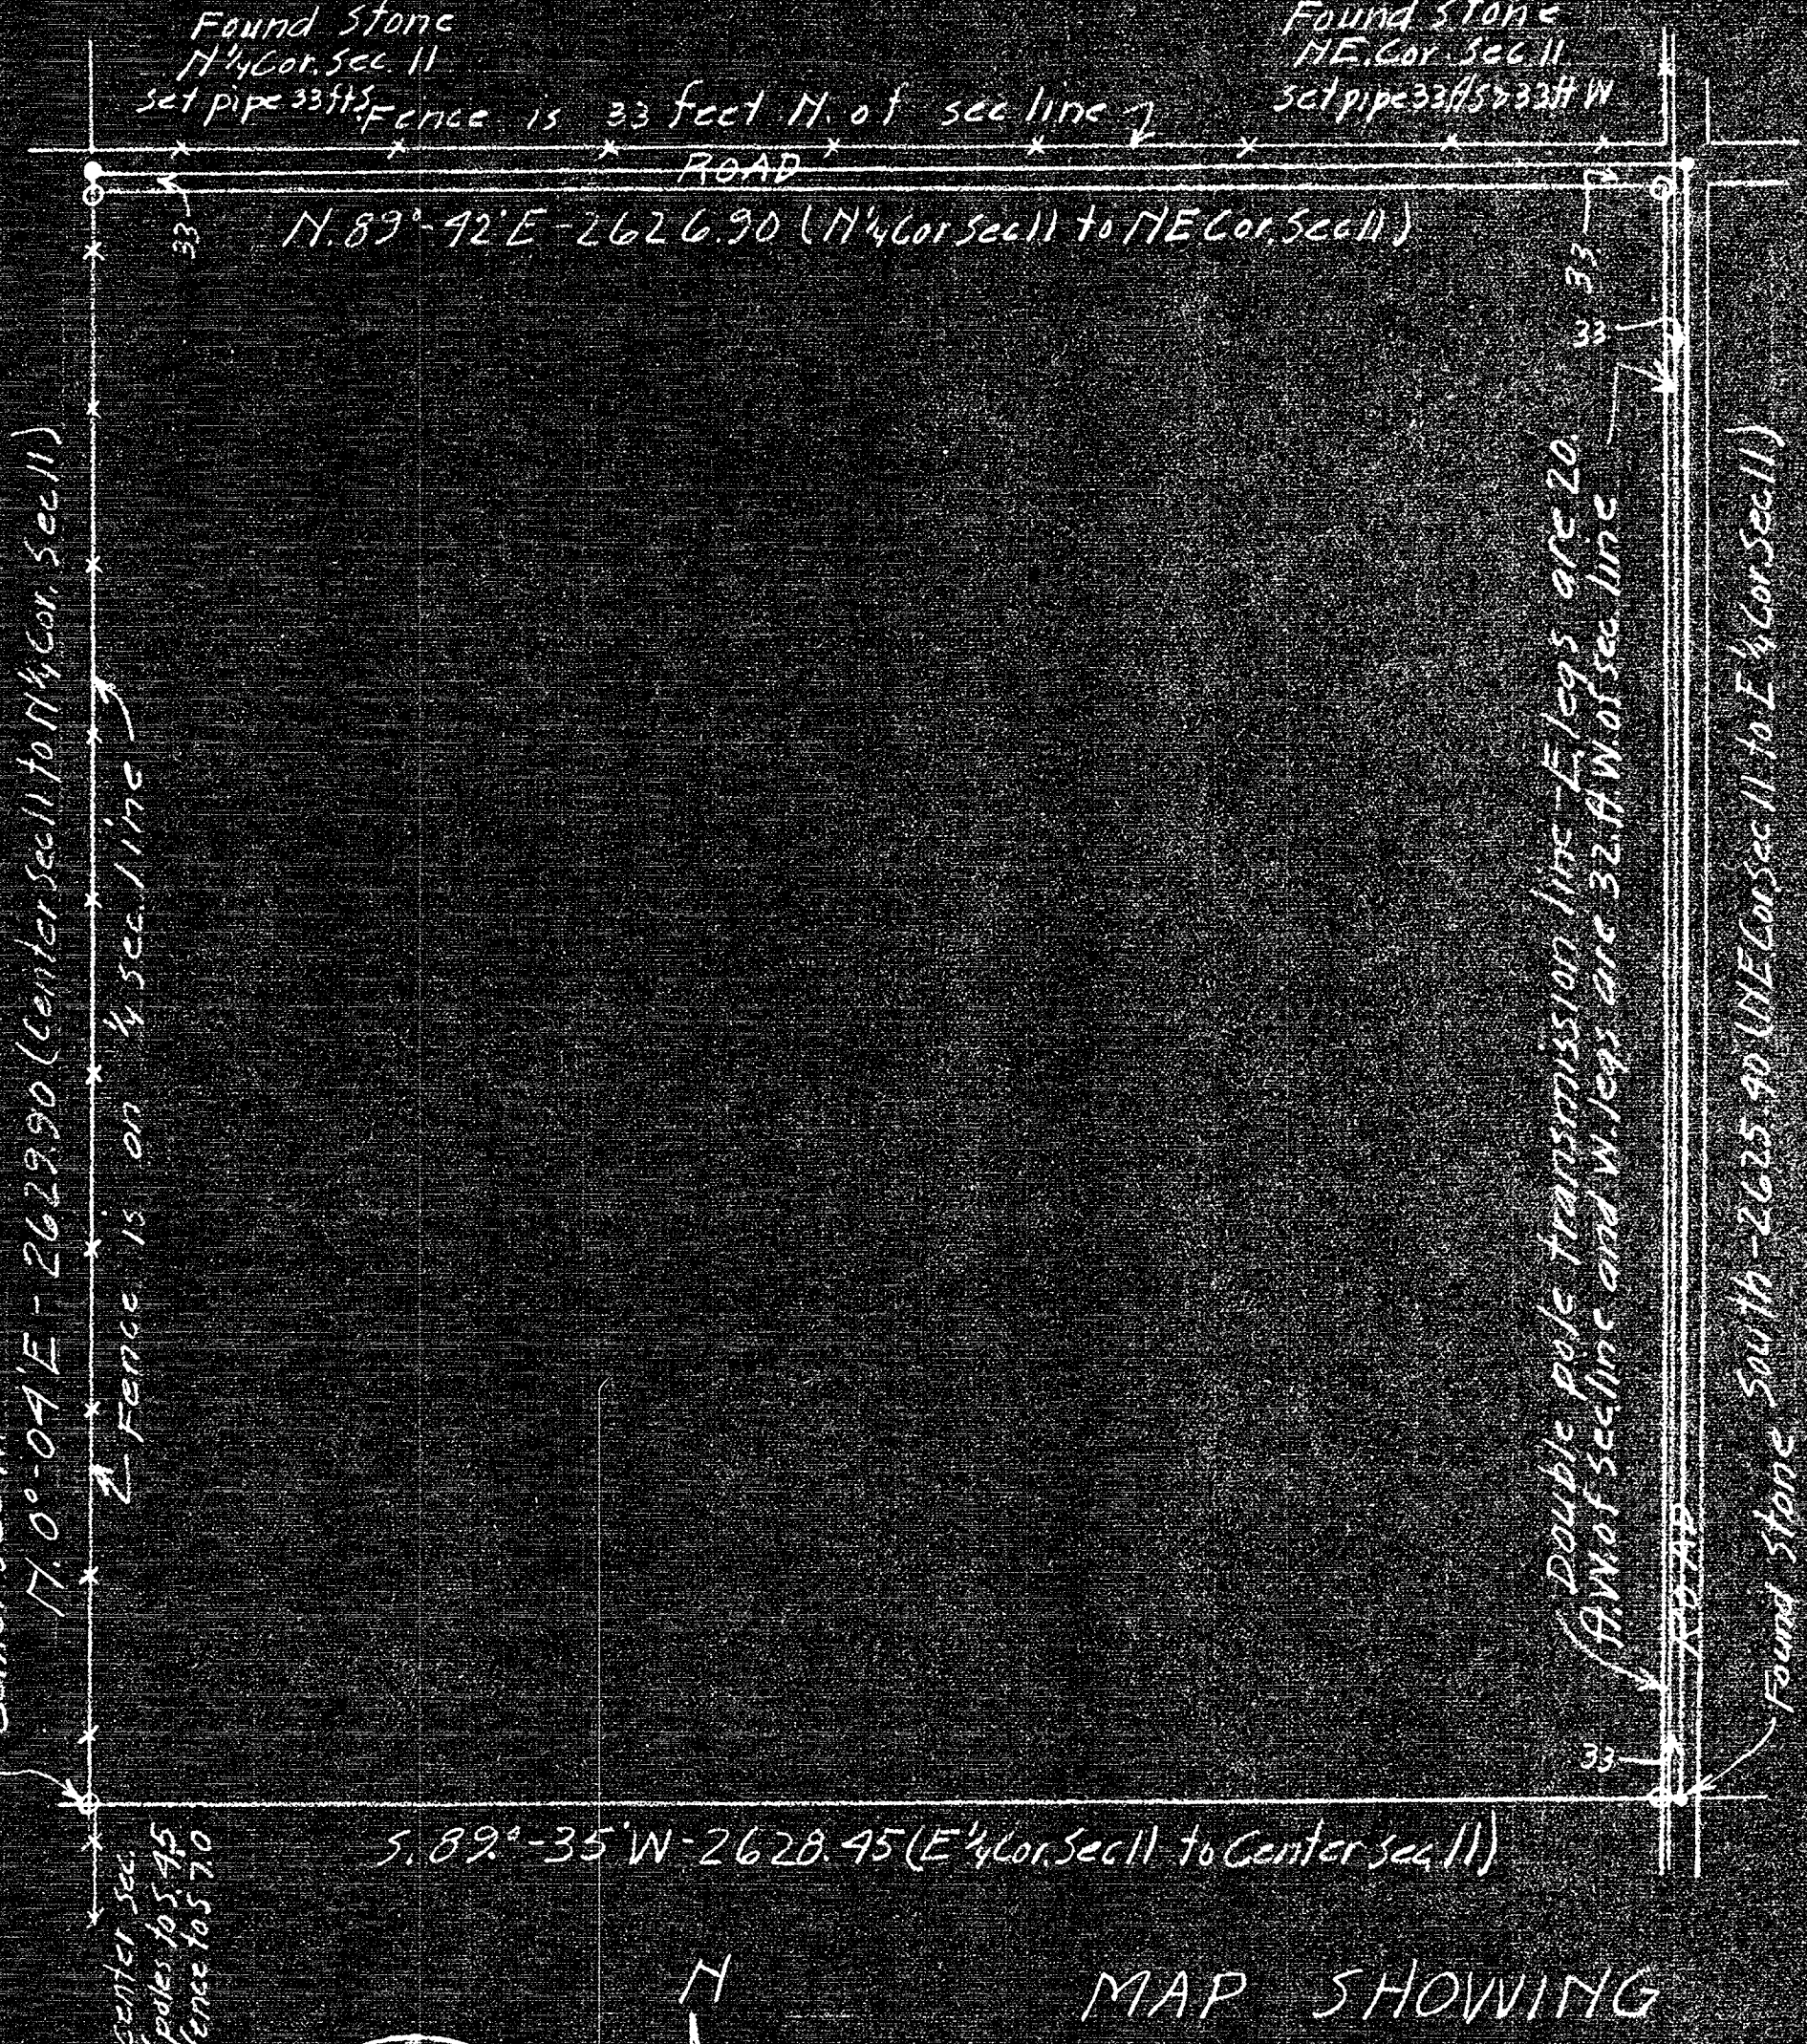

REGISTERED CIVIL ENGINEER
CERTIFICATE EXPIRES
F. N. HOLMQUIST
DEC 31, 1942
ARIZONA, U.S.A.

F. N. Holmquist
May 26, 1942

Scale 1 inch = 300 feet

MAP SHOWING
RESULTS OF SURVEY OF
N.E. ¼ SECTION 11
T3N R2E G&SRB&M
MARICOPA COUNTY ARIZONA
SURVEYED MAY 26 1942 FOR
JOHN M JACOBS
F.N. HOLMQUIST - ENGINEER
Job No 1920

To All Persons Interested in Title to Premises Surveyed:
This is to certify that the NE¼ of Section 11, T3N R2E G&SRB&M shown hereon was surveyed under my direction May 26, 1942; that the survey is true and accurate; that this is a true and correct map showing the results of said survey; and that there are no encroachments either way across property lines except as shown or noted.

F. N. Holmquist Registered Civil Engineer

DIN # 58297-1