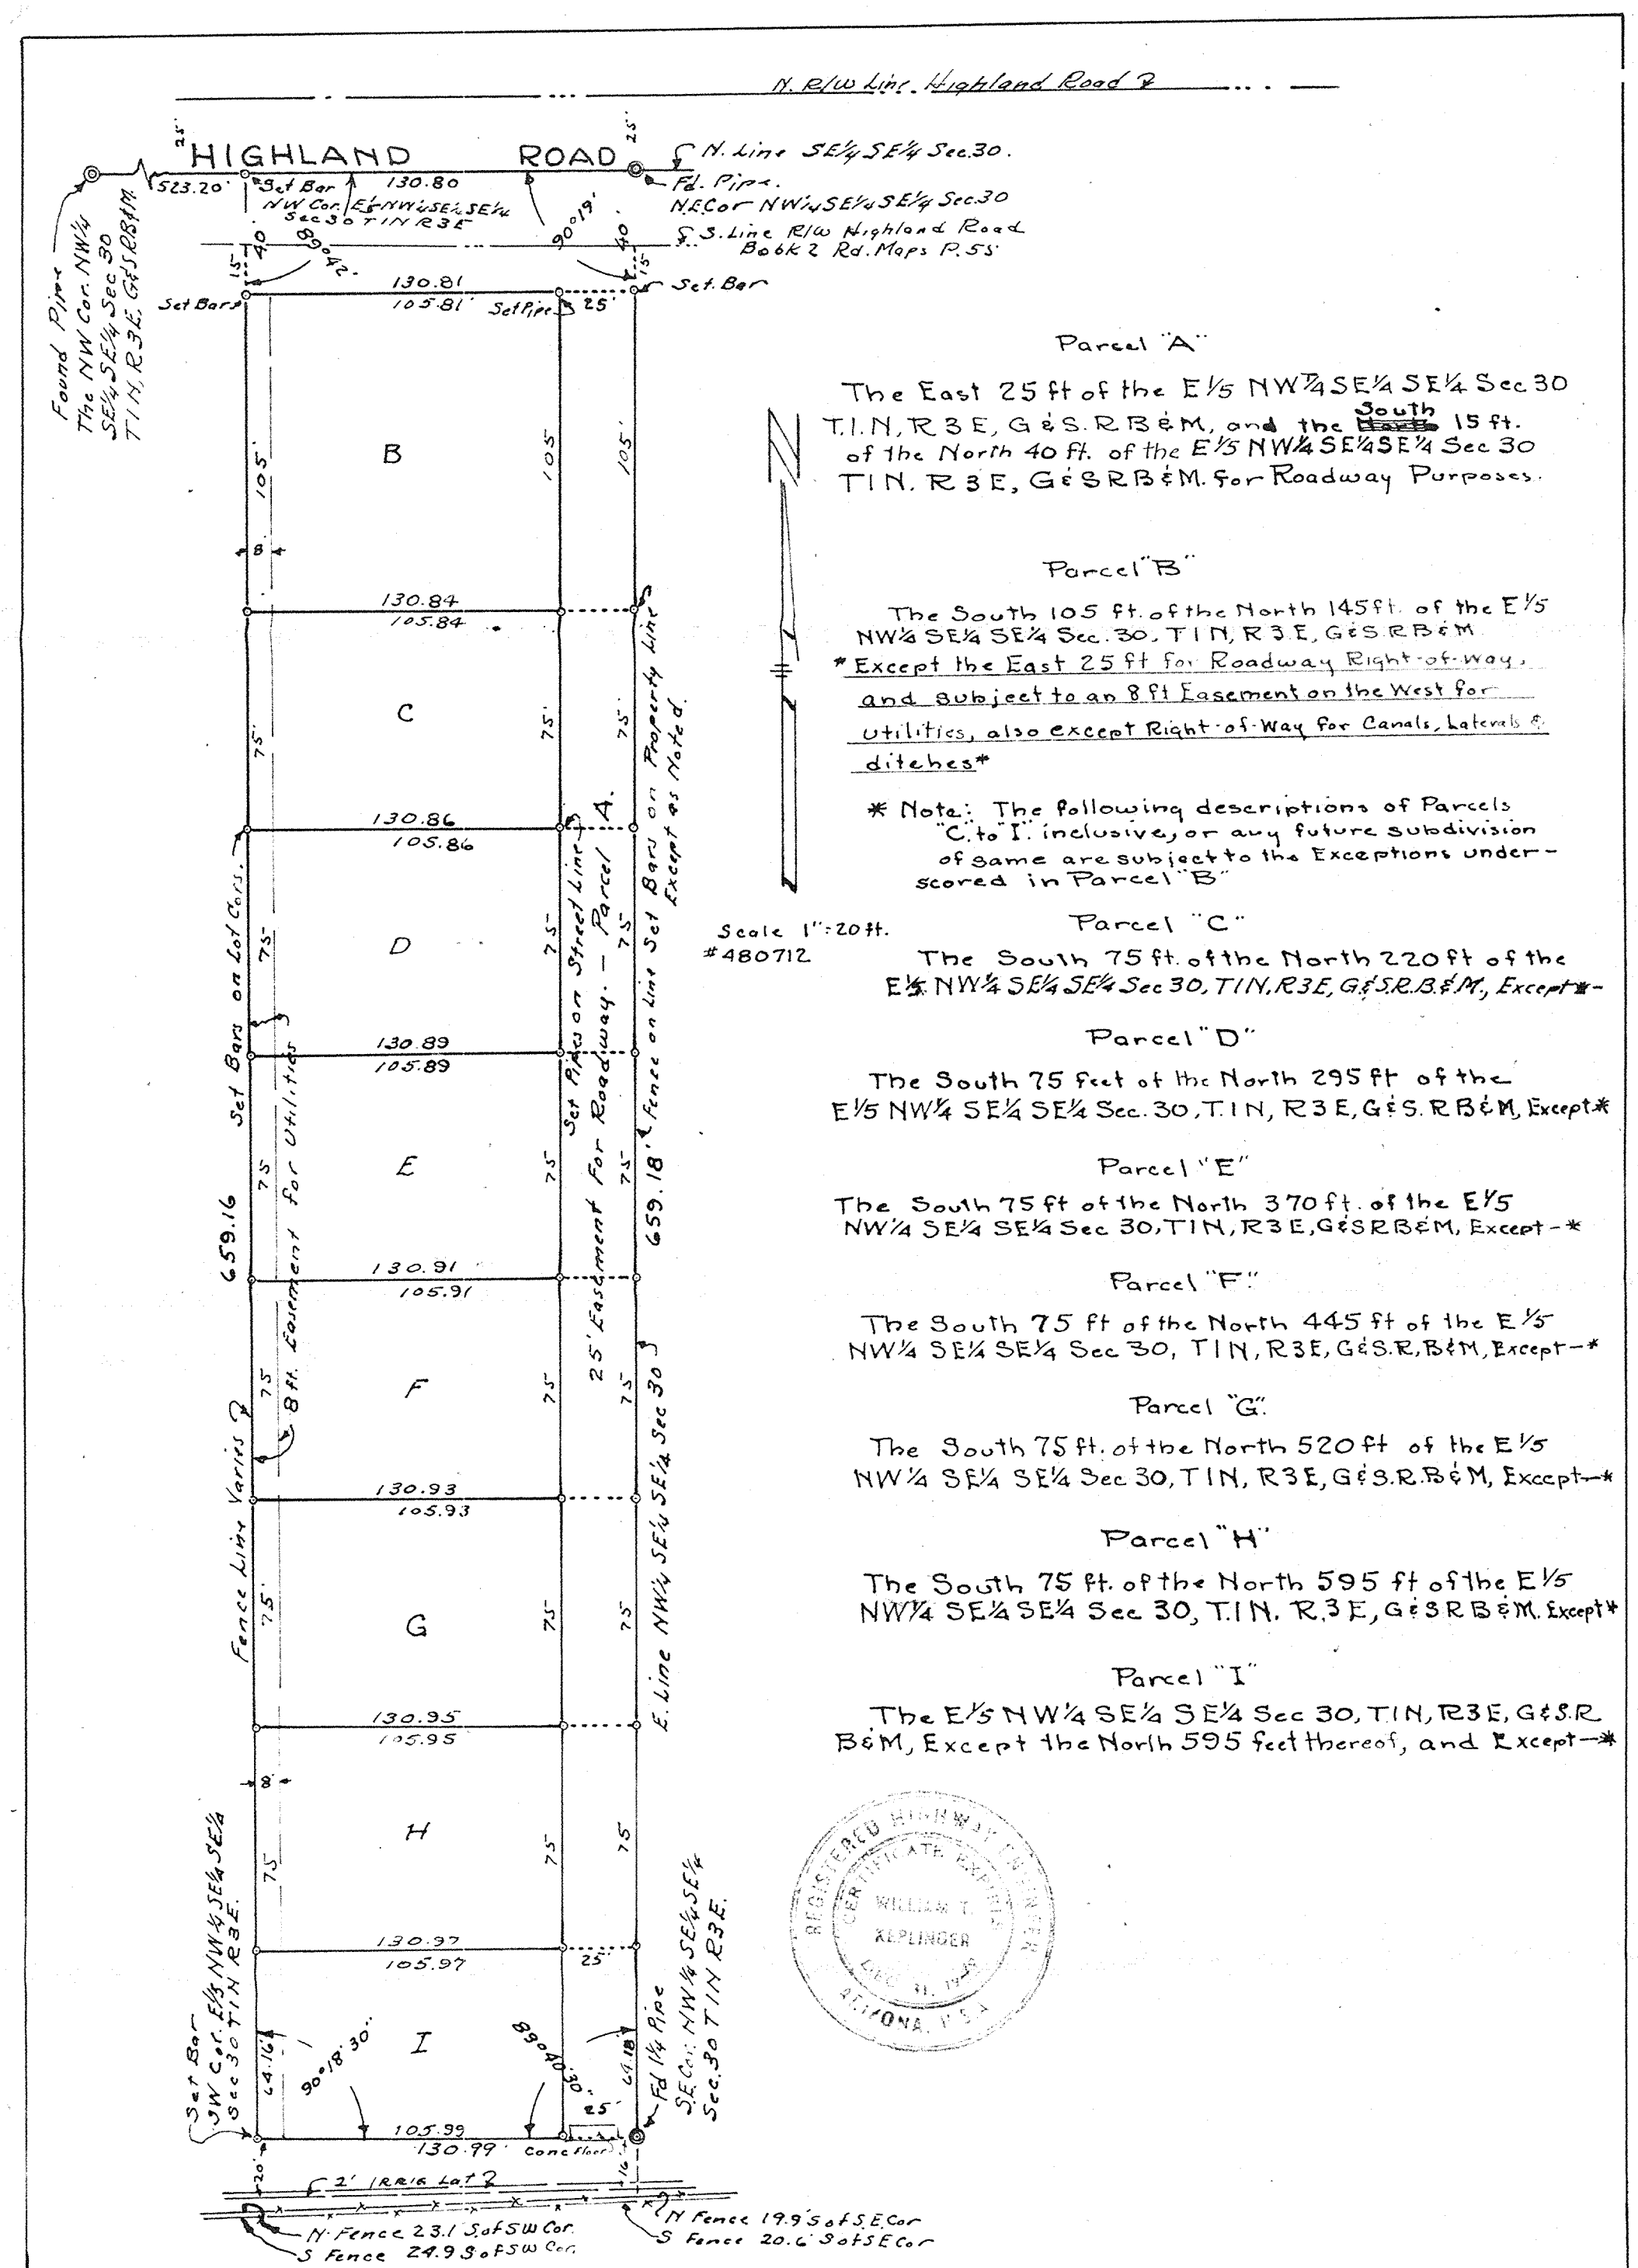

Parcel "A"

The East 25 ft of the E½ NW¼ SE¼ SE¼ Sec 30 T.1.N, R3E, G&S.R.B&M, and the ~~North~~ South 15 ft. of the North 40 ft. of the E½ NW¼ SE¼ SE¼ Sec 30 T1N. R3E, G&SRB&M. for Roadway Purposes.

Parcel "B"

The South 105 ft. of the North 145 ft. of the E½ NW¼ SE¼ SE¼ Sec. 30, T1N, R3E, G&S.R.B&M *Except the East 25 ft for Roadway Right-of-way, and subject to an 8 ft Easement on the West for utilities, also except Right-of-Way for Canals, Laterals & ditches*

* Note: The following descriptions of Parcels "C" to "I" inclusive, or any future subdivision of same are subject to the Exceptions underscored in Parcel "B"

Parcel "C"

The South 75 ft. of the North 220 ft of the E½ NW¼ SE¼ SE¼ Sec 30, T1N, R3E, G&S.R.B.&M., Except*-

Parcel "D"

The South 75 feet of the North 295 ft of the E½ NW¼ SE¼ SE¼ Sec. 30, T.1N, R3E, G&S.R.B&M, Except*

Parcel "E"

The South 75 ft of the North 370 ft. of the E½ NW¼ SE¼ SE¼ Sec 30, T1N, R3E, G&SRB&M, Except-*

Parcel "F"

The South 75 ft of the North 445 ft of the E½ NW¼ SE¼ SE¼ Sec 30, T1N, R3E, G&S.R.B&M, Except-*

Parcel "G"

The South 75 ft. of the North 520 ft of the E½ NW¼ SE¼ SE¼ Sec 30, T1N, R3E, G&S.R.B&M, Except-*

Parcel "H"

The South 75 ft. of the North 595 ft of the E½ NW¼ SE¼ SE¼ Sec 30, T.1N. R.3E, G&SRB&M. Except*

Parcel "I"

The E½ NW¼ SE¼ SE¼ Sec 30, T1N, R3E, G&S.R B&M, Except the North 595 feet thereof, and Except-*

Map. Showing
Survey and Subdivision of the
E½ NW¼ SE¼ SE¼ Sec. 30
T.1N., R.3E., G.&S.R.B&M.
for
Chas. W. Reeves.
July 1948

W.T. KEPLINGER.
Reg. Prof. Engr.

DIN#58304-1

SEC. 30, 1N-3E