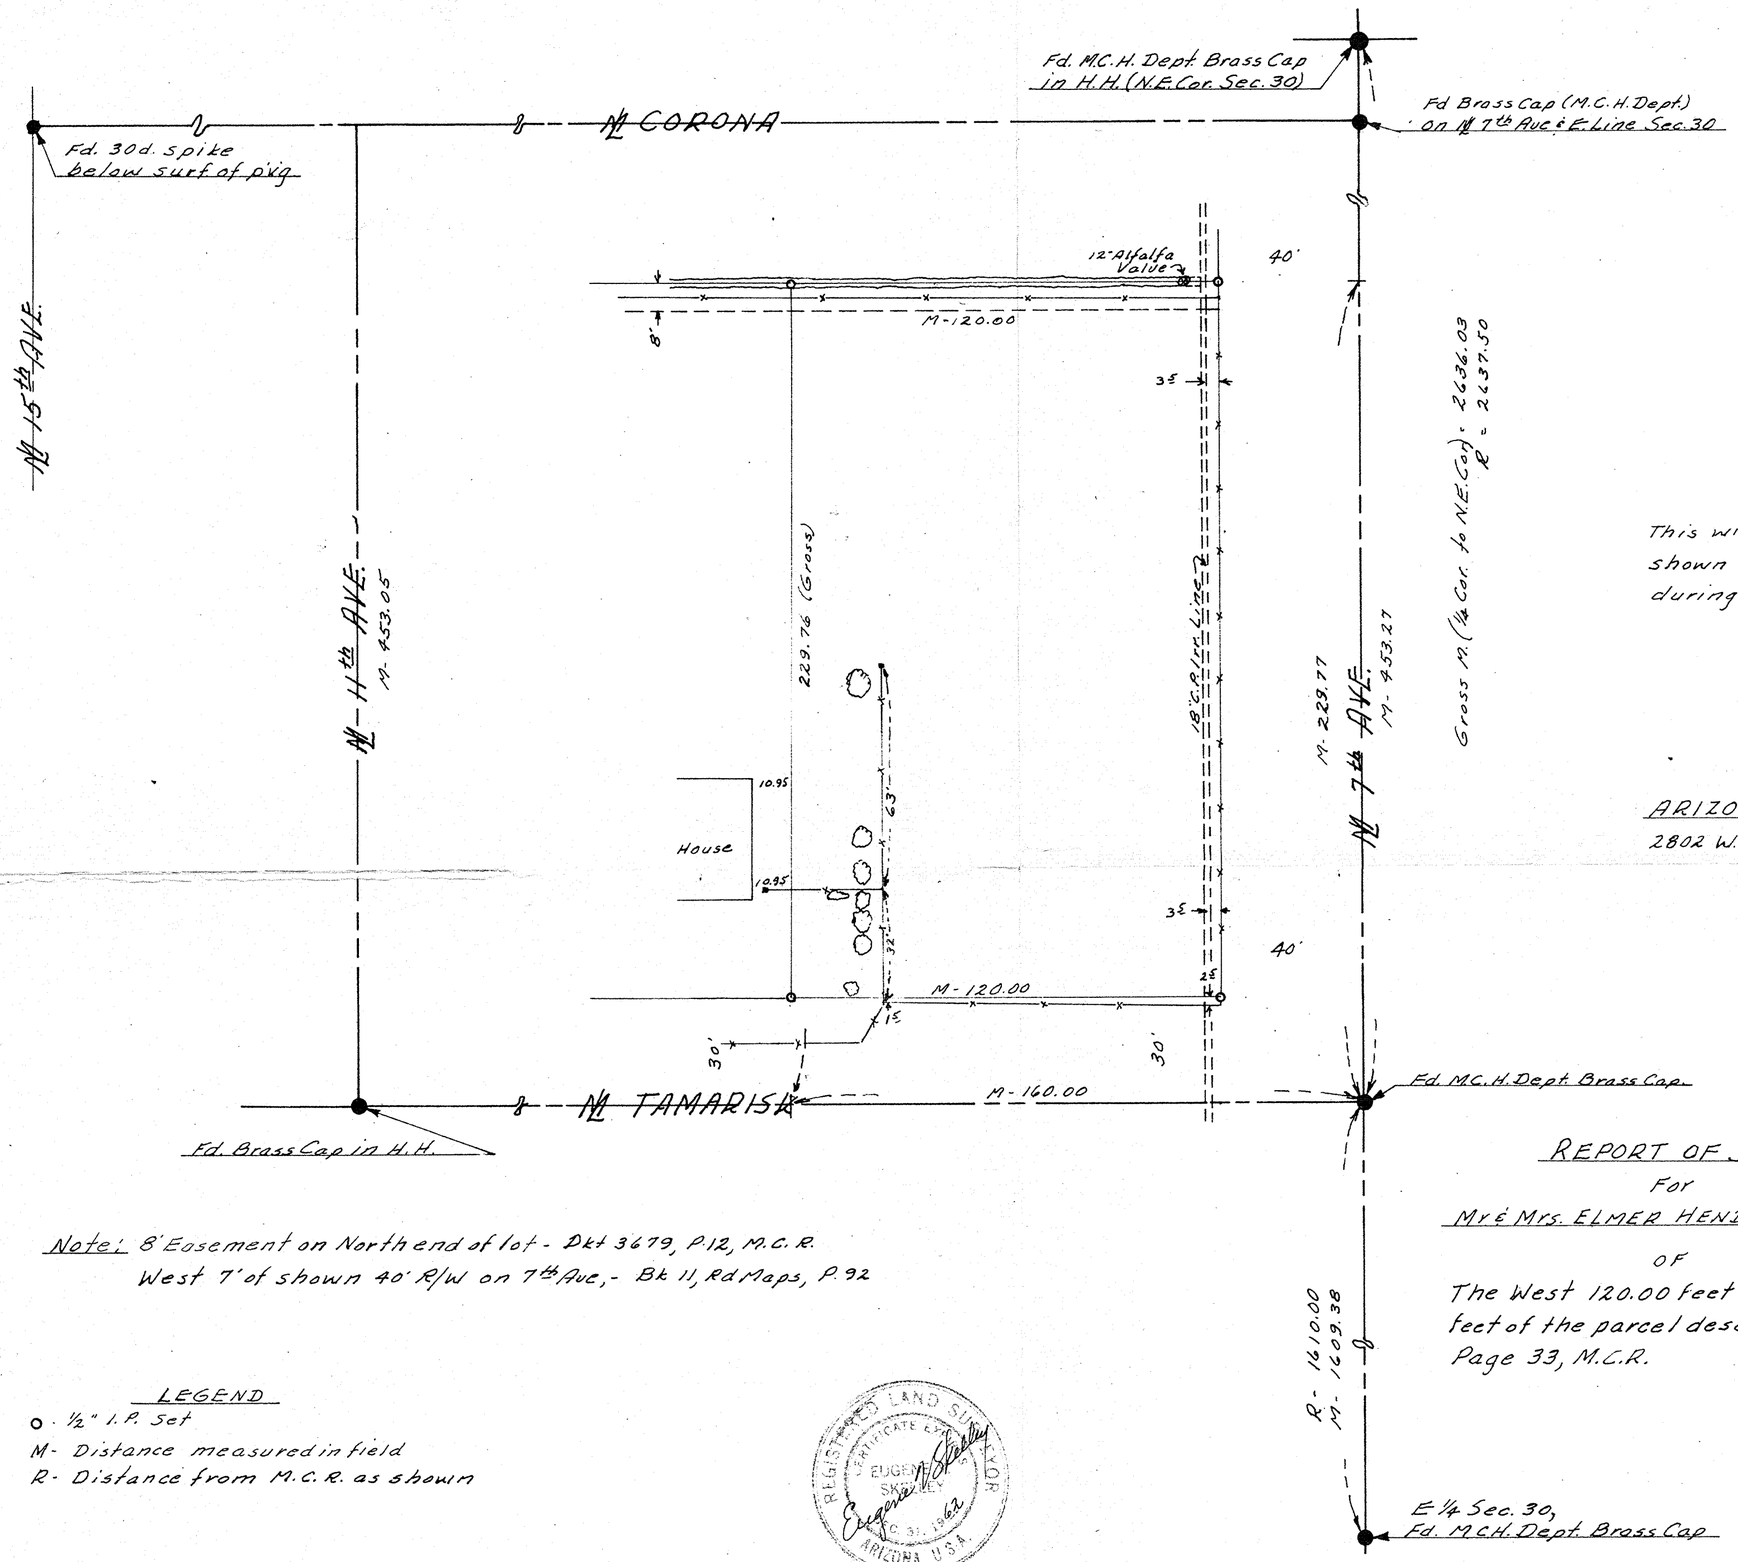

N

Scale 1" = 30'

This will certify that the survey shown hereon was made by me during Sept. 1962

Eugene V. Skelley

Prepared By

ARIZONA SURVEYING SERVICE

2802 W. Solano Dr., N., Phx., Ariz.

Drawing L-62-286

REPORT OF SURVEY

For

Mr & Mrs. ELMER HENDERSON, Phx., Ariz.

OF

The West 120.00 feet of the East 127.00 feet of the parcel described in Docket 346, Page 33, M.C.R.

Note: 8' Easement on North end of lot - Dkt 3679, P.12, M.C.R.
West 7' of shown 40' R/W on 7th Ave, - Bk 11, Rd Maps, P. 92

LEGEND

o - ½" I.P. Set

M - Distance measured in field

R - Distance from M.C.R. as shown

REGISTERED LAND SURVEYOR
CERTIFICATE EXPIRES
EUGENE V. SKELLEY
DEC. 31, 1962
ARIZONA, U.S.A.

DIN # 58306-1

1N-3E-S30-NE