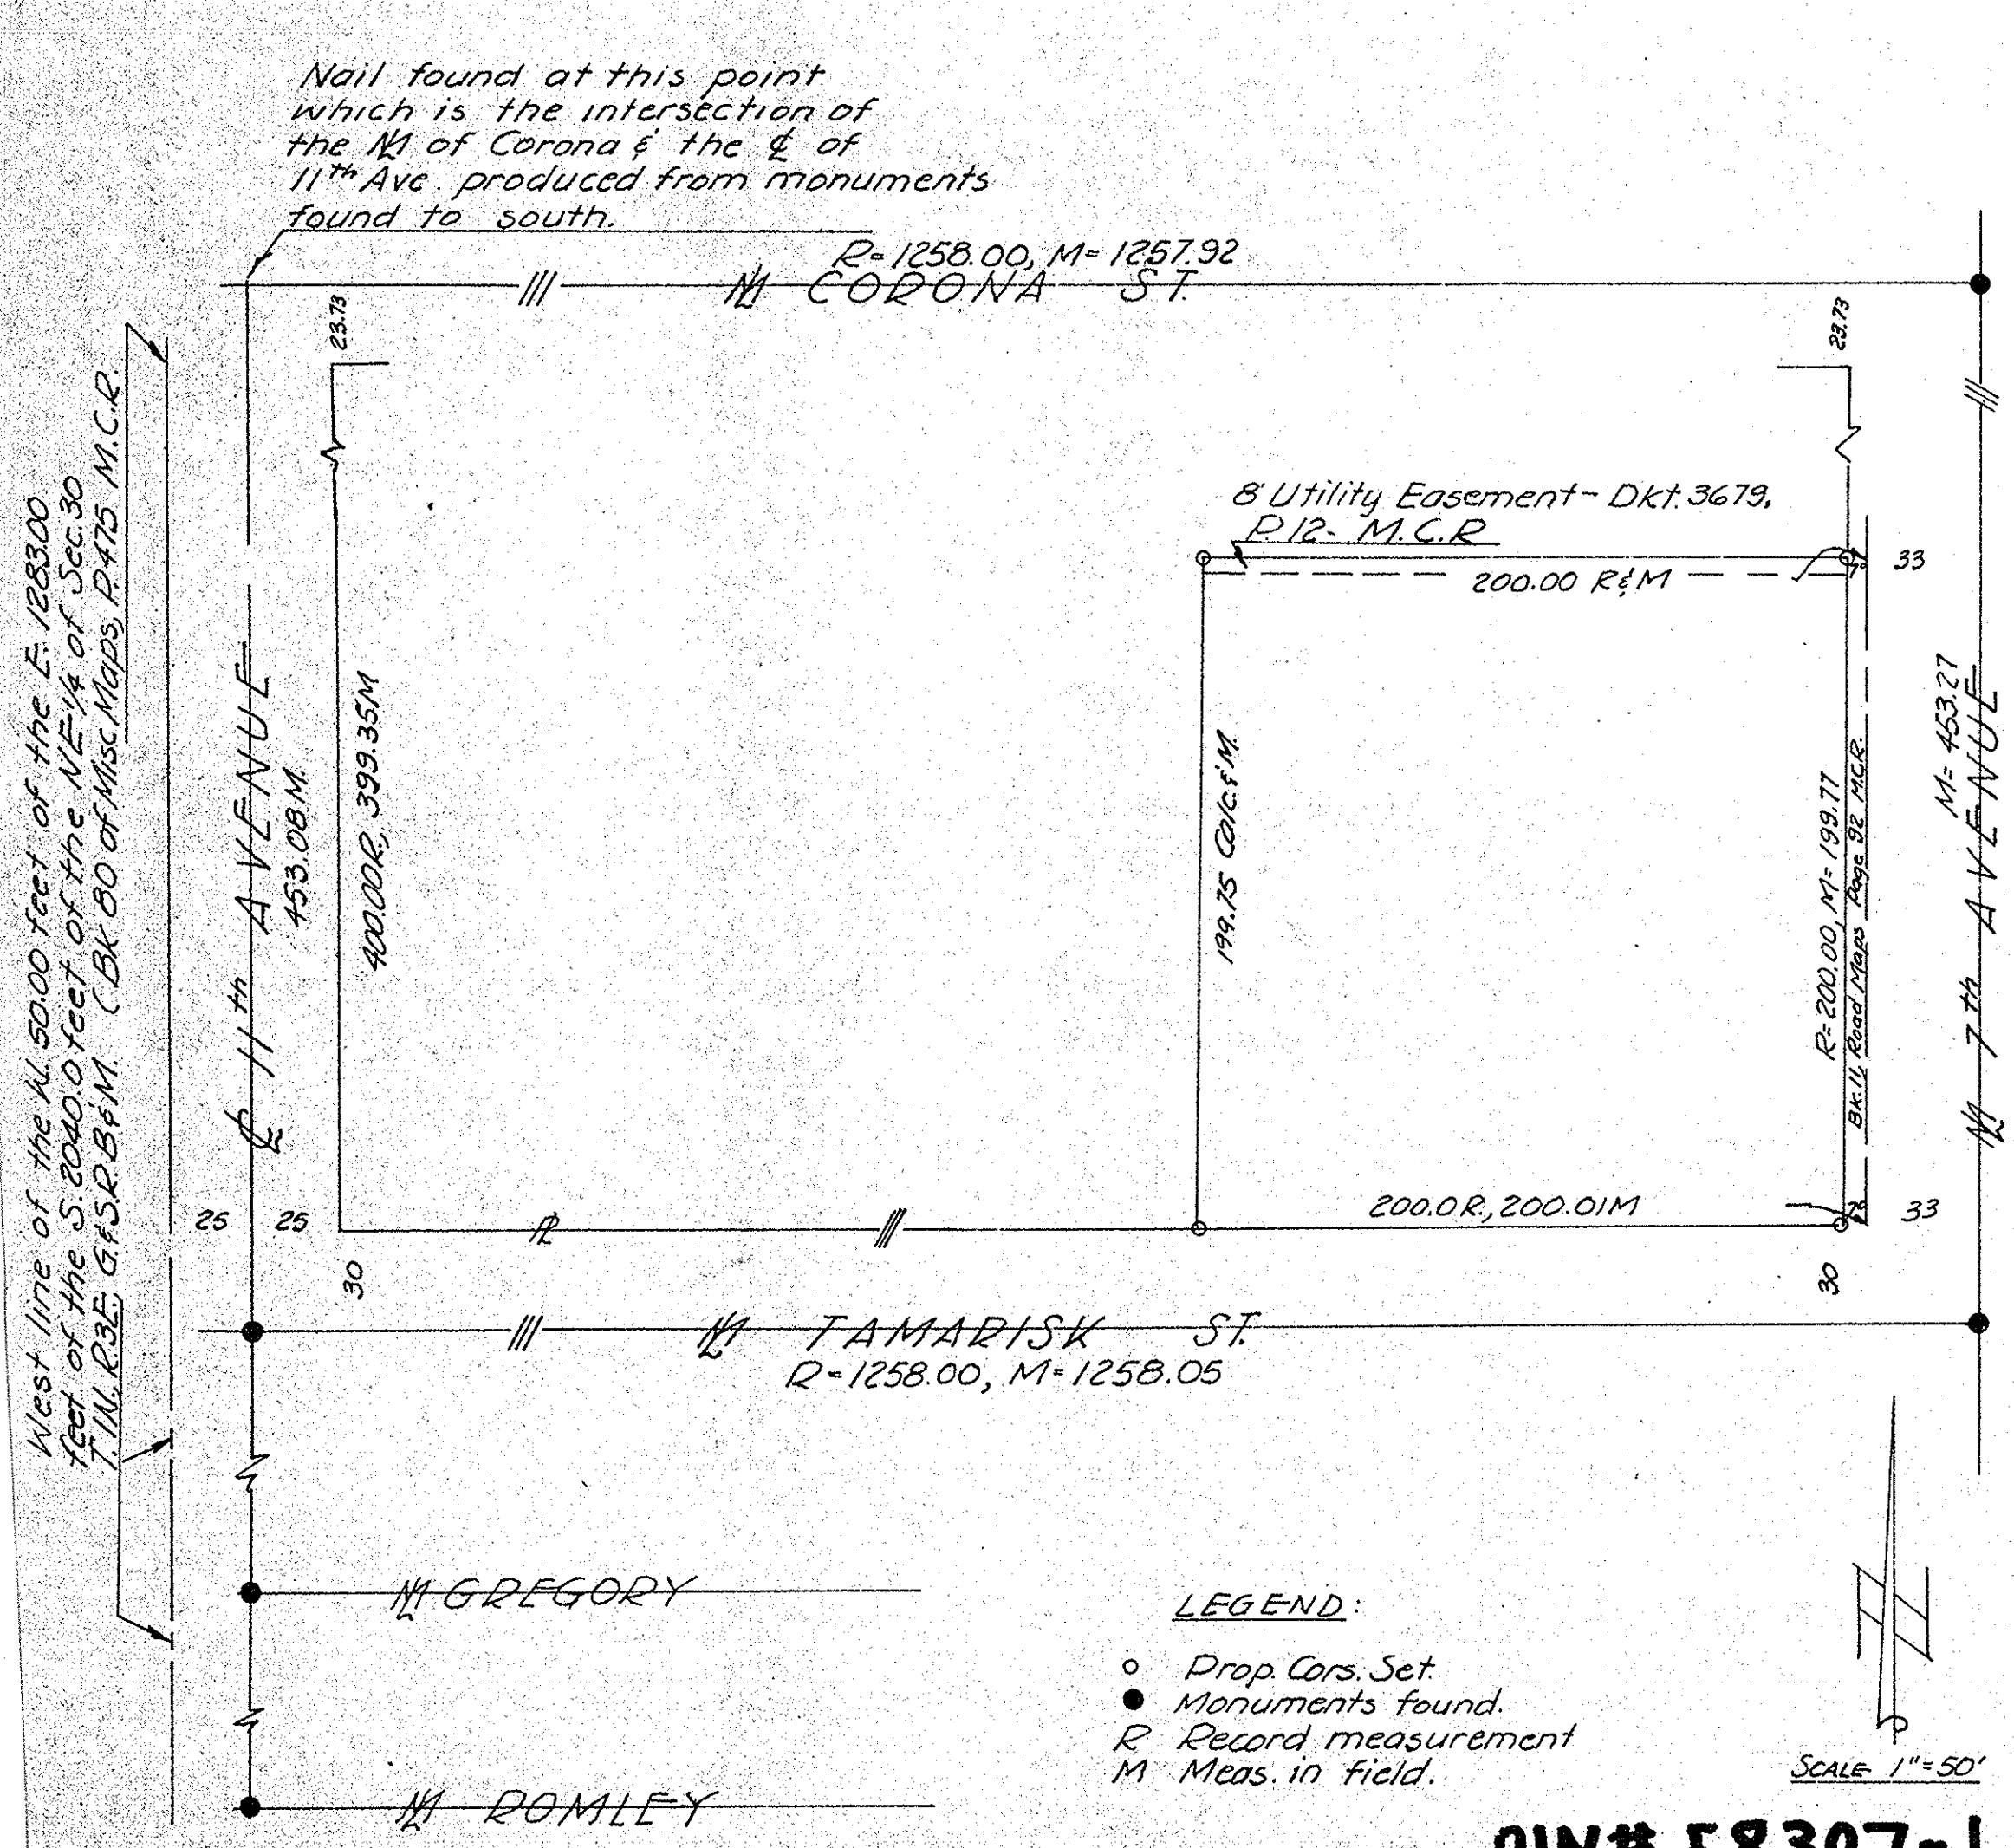

This is to certify that the survey of the premises hereshown was made under my supervision in Sept., 1962 & in February, 1963.

Eugene A. Skelley

REGISTERED PROFESSIONAL ENGINEER AND LAND SURVEYOR
EUGENE A. SKELLEY
DEC. 31, 1963
ARIZONA, U.S.A.

LEGEND:

- ○ Prop. Cors. Set.
- ● Monuments found.
- R Record measurement
- M Meas. in field.

SCALE 1" = 50'

DIN # 58307-1

REPORT OF SURVEY
Of the property described in Dkt. 346, p. 33, M.C.R.
for; Mr. & Mrs. Elmer Henderson
710 W. Tamarisk
Phoenix, Arizona.

by

ARIZONA SURVEYING SERVICE
SURVEY L 63 305