LEGAL DESCRIPTION

A parcel of land lying in the SW 1/4 Section 24, T. 1 N. R. 3 E., GSRBM, County of Maricopa, State of Arizona; being more particulary described as the West 110.00 ft. of the South 150.00 ft. of Lot 6, Block 2, Okemah Acres, as recorded in Bk. 29, Pg. 30, Maricopa County Records.

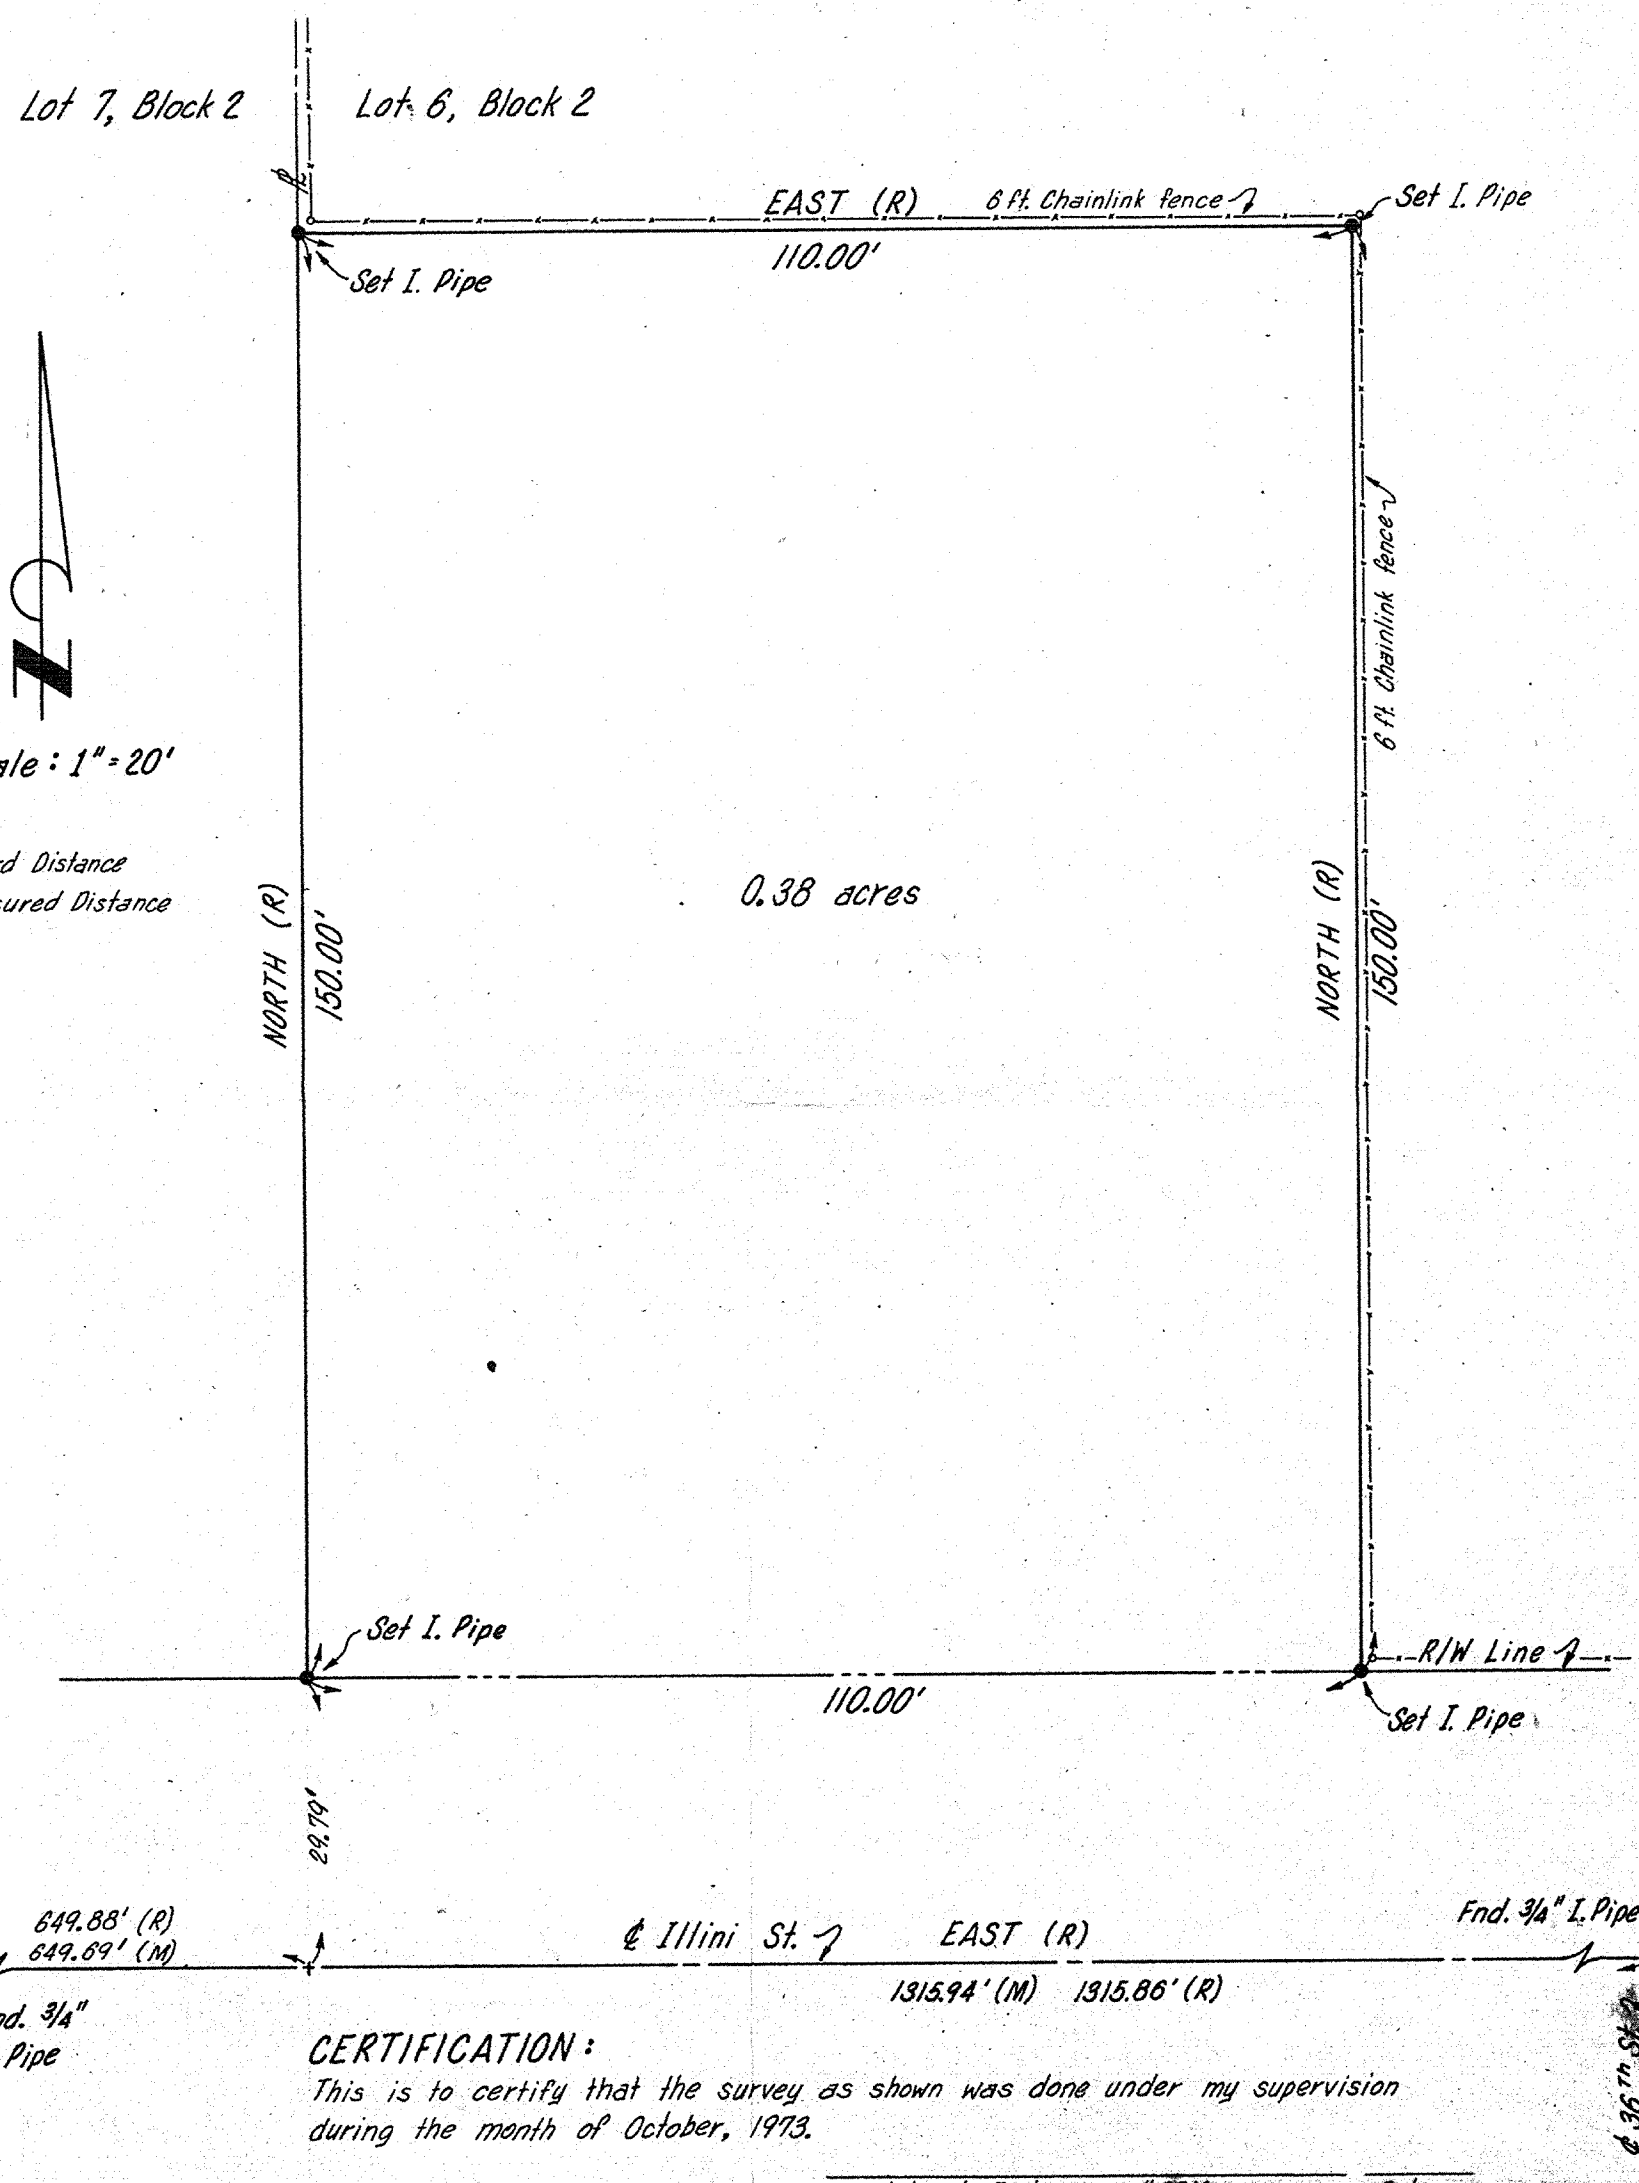

CERTIFICATION:

This is to certify that the survey as shown was done under my supervision during the month of October, 1973.

Registered Engineer #6814 Date

Registered Professional Engineer (Civil) Certificate No. 6814 JAMES M. MURPHY Date 10-16-73 ARIZONA, U.S.A.

REPORT OF SURVEY

West 110 ft. of the South 150 ft. Lot 6, Block 2, Okemah Acres

PHOENIX ENGINEERING
6868 NORTH SEVENTH AVENUE
PHOENIX, ARIZONA 85013

Drawn: R.L.H. | Date: Oct. 15, 1973 | Checked: G.S.

Revisions

Job No. 73-32

Sheet 1 of 1

DIN # 58309-1