PACKER PARK

A SUBDIVISION OF PART OF THE NW¼NW¼NW¼, SECTION 28; T.1N., R.3E., MARICOPA COUNTY, ARIZONA.

SURVEY Nº 46925 BY: HARRY E. JONES

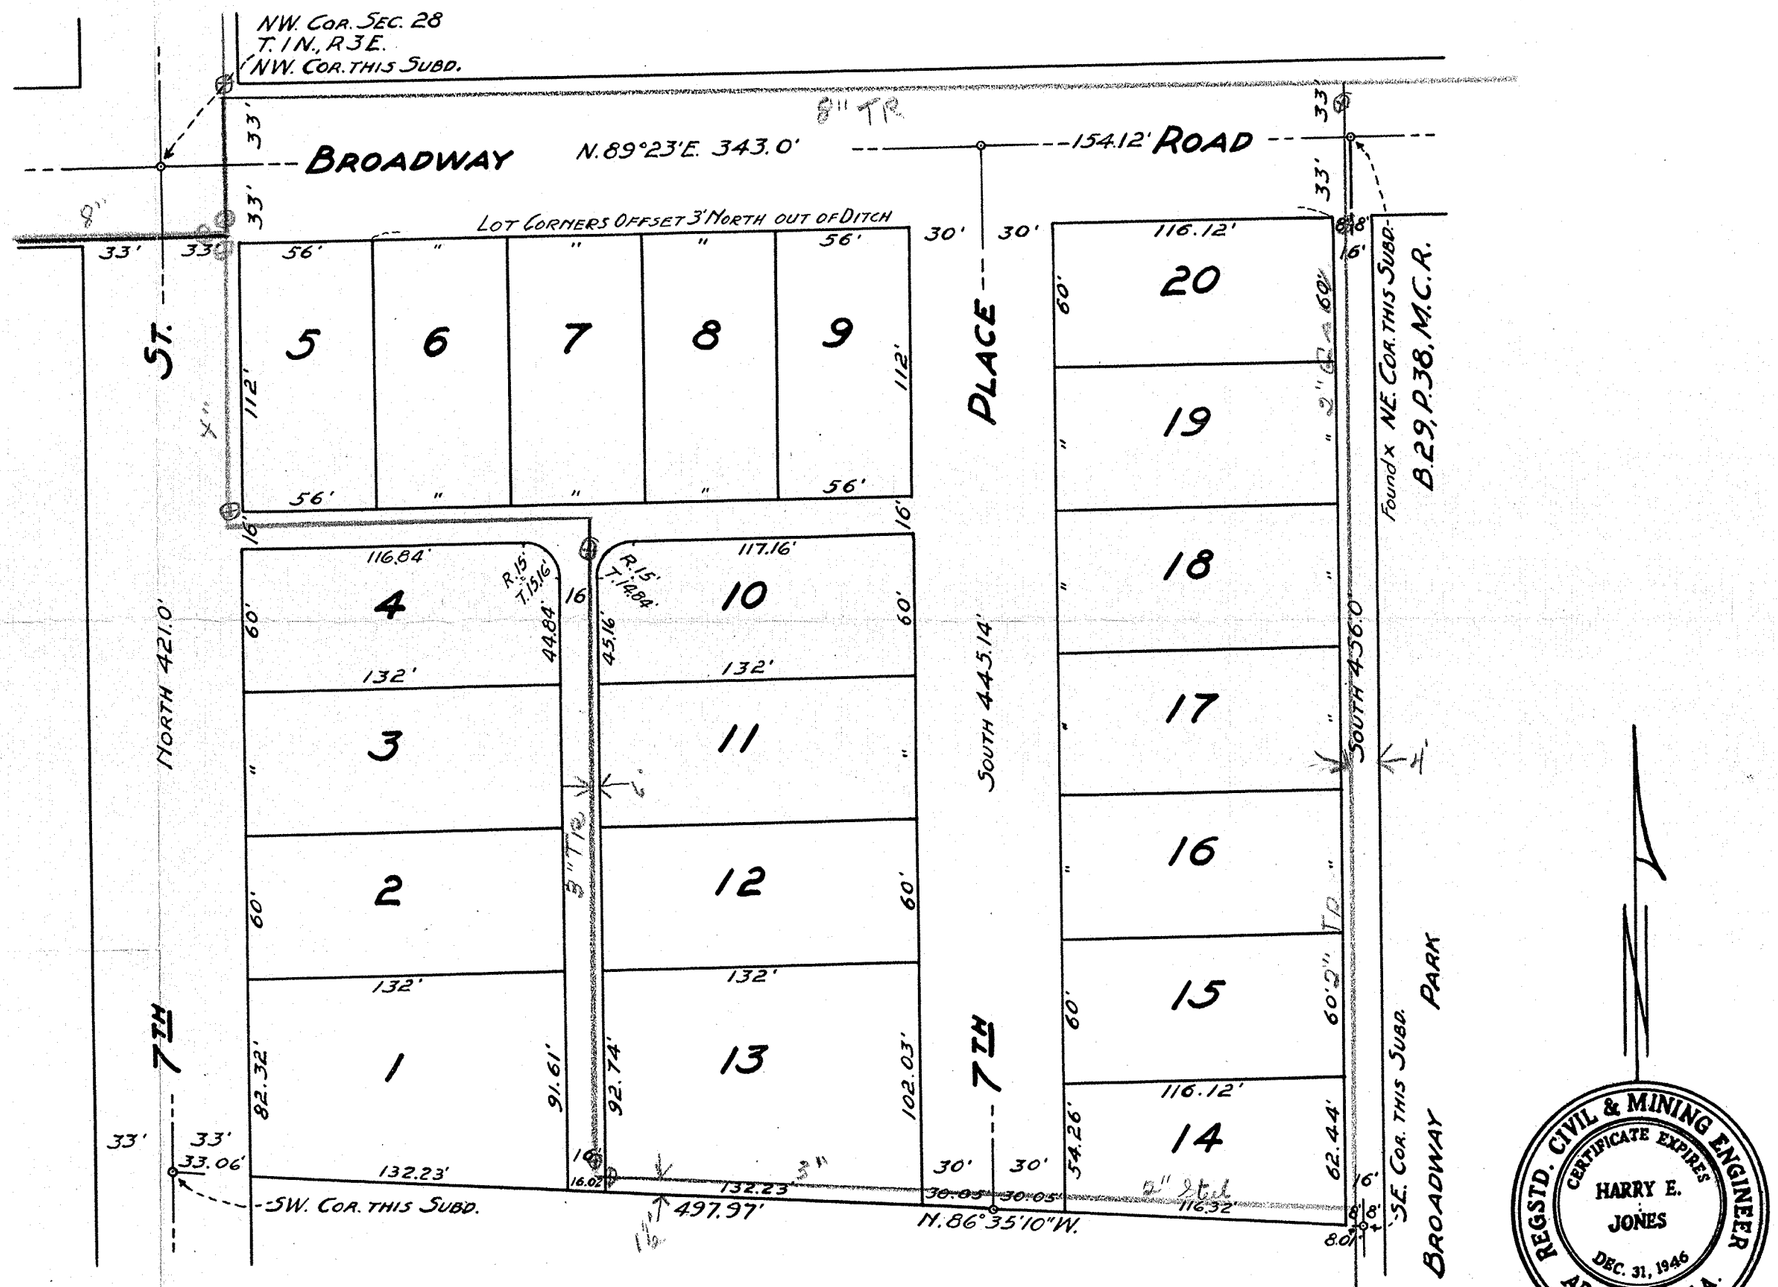

SCALE 1" = 60'

REGSTD. CIVIL & MINING ENGINEER — CERTIFICATE EXPIRES — HARRY E. JONES — DEC. 31, 1946 — ARIZONA, U.S.A.

DEDICATION

STATE OF ARIZONA } SS:
COUNTY OF MARICOPA }

KNOW ALL MEN BY THESE PRESENTS: That Leo N. Packer and Rose Packer, his wife, owners of that part of the NW¼NW¼NW¼ of Section 28; T.1N., R.3E., G&S.R.M. Maricopa County, Arizona, described as follows: Beginning at the NW Corner of said Section 28; Thence N. 89°23'E. 497.12 ft. along the North line of said NW¼NW¼NW¼; Thence South 456.0 ft.; Thence N. 86°35'10" W. 497.97 ft. to the West line of said NW¼NW¼NW¼; Thence North 421.0 ft. to the point of beginning, have caused the premises to be surveyed and subdivided under the name of PACKER PARK, and hereby publish this plat as and for the plat of said PACKER PARK, and hereby declare that said plat sets forth the location and gives the demensions of the lots, streets and alleys constituting same, and that each lot and street shall be known by the number or name given to each respectively on said plat, and we hereby dedicate to the public for use as such the streets and alleys shown on said plat and included in the above described premises.

IN WITNESS WHEREOF we have hereunto set our hands and seals this____day of November, 1946.

_____
Leo N. Packer

_____
Rose Packer

ACKNOWLEDGEMENT

STATE OF ARIZONA } SS:
COUNTY OF MARICOPA }

On this, the___day of November, 1946, before me,_____, the undersigned officer, personally appeared Leo N. Packer and Rose Packer, known to me to be the persons whose names are subscribed to the within instrument, and acknowledged that they executed the same for the purpose therein contained.

IN WITNESS WHEREOF I hereunto set my hand and official seal.

My commission expires:_____ _____
Notary Public

APPROVAL

Approved by the Board of Supervisors of Maricopa County, Arizona, this____day of November, 1946.

_____
Chairman

Attest: _____
Clerk

CERTIFICATE OF SURVEY

This is to certify that the survey and subdivision of the premises as described and platted hereon was made under my direction by W. A. Short during September, 1946.

Harry E. Jones
Harry E. Jones
Registered Civil Engineer

DIN # 58312-1

1-4-29