DEDICATION

STATE OF ARIZONA }
COUNTY OF MARICOPA } ss:

KNOW ALL MEN BY THESE PRESENTS: That Jay I. Fuller and Helen Fuller, his wife, owners of that part of the W½ SE¼ NE¼ of Section 29; T.1N., R.3E., G.&S. R. M., Maricopa County, Arizona, described as follows; Beginning at a point on the North line of the W½ SE¼ NE¼ which bears N.89°44'30"E. 226.20 ft. from the NW Corner thereof; Thence S.0°0'30"W. 587.85 ft. to the North right of way line of the Monmonier Canal; Thence S.77°33'30"W. 147.16 ft. along said right of way line; Thence N.0°0'30"E. 618.91 ft. to the North line of said W½ SE¼ NE¼; Thence N.89°44'30"E. 143.70 ft. along the North line of said W½ SE¼ NE¼ to the place of beginning; have caused the premises to be surveyed and subdivided under the name of FULLER PLACE, and hereby publish this plat as and for the plat of said FULLER PLACE, and hereby declare that said plat sets forth the location and gives the dimensions of the lots, streets and alley constituting same, and that each lot and street shall be known by the number or name given to each respectively on said plat, and we hereby dedicate to the public for use as such the streets and alley shown on said plat and included in the above described premises.

IN WITNESS WHEREOF we have hereunto set our hands and seals this _____ day of _____, 1947.

_____
Jay I. Fuller

_____
Helen Fuller

ACKNOWLEDGEMENT

STATE OF ARIZONA }
COUNTY OF MARICOPA } ss:

On this, the ____ day of _____, 1947, before me, _____, the undersigned officer, personally appeared Jay I. Fuller and Helen Fuller, known to me to be the persons whose names are subscribed to the accompanying instrument and acknowledged that they executed the same for the purpose therein contained.

IN WITNESS WHEREOF I have hereunto set my hand and official seal.

_____
Notary Public

My commission expires: _____

APPROVAL

Approved by the Board of Supervisors of Maricopa County, Arizona, this _____ day of _____, 1947.

_____
Chairman

Attest: _____
Clerk

CERTIFICATE OF SURVEY

This is to certify that the survey and subdivision of the premises as described and platted hereon was made under my direction by W. A. Short during December, 1946.

Harry E. Jones
Registered Civil Engineer

REGSTD CIVIL & MINING ENGINEER
CERTIFICATE EXPIRES
HARRY E. JONES
DEC. 31, 1946
ARIZONA, U.S.A.

SCALE 1" = 50'

FULLER PLACE

A SUBDIVISION OF PART OF THE W½ SE¼ NE¼
SECTION 29; T.1N., R.3E. MARICOPA COUNTY, ARIZONA

SURVEY Nº 461204P

BY: HARRY E. JONES

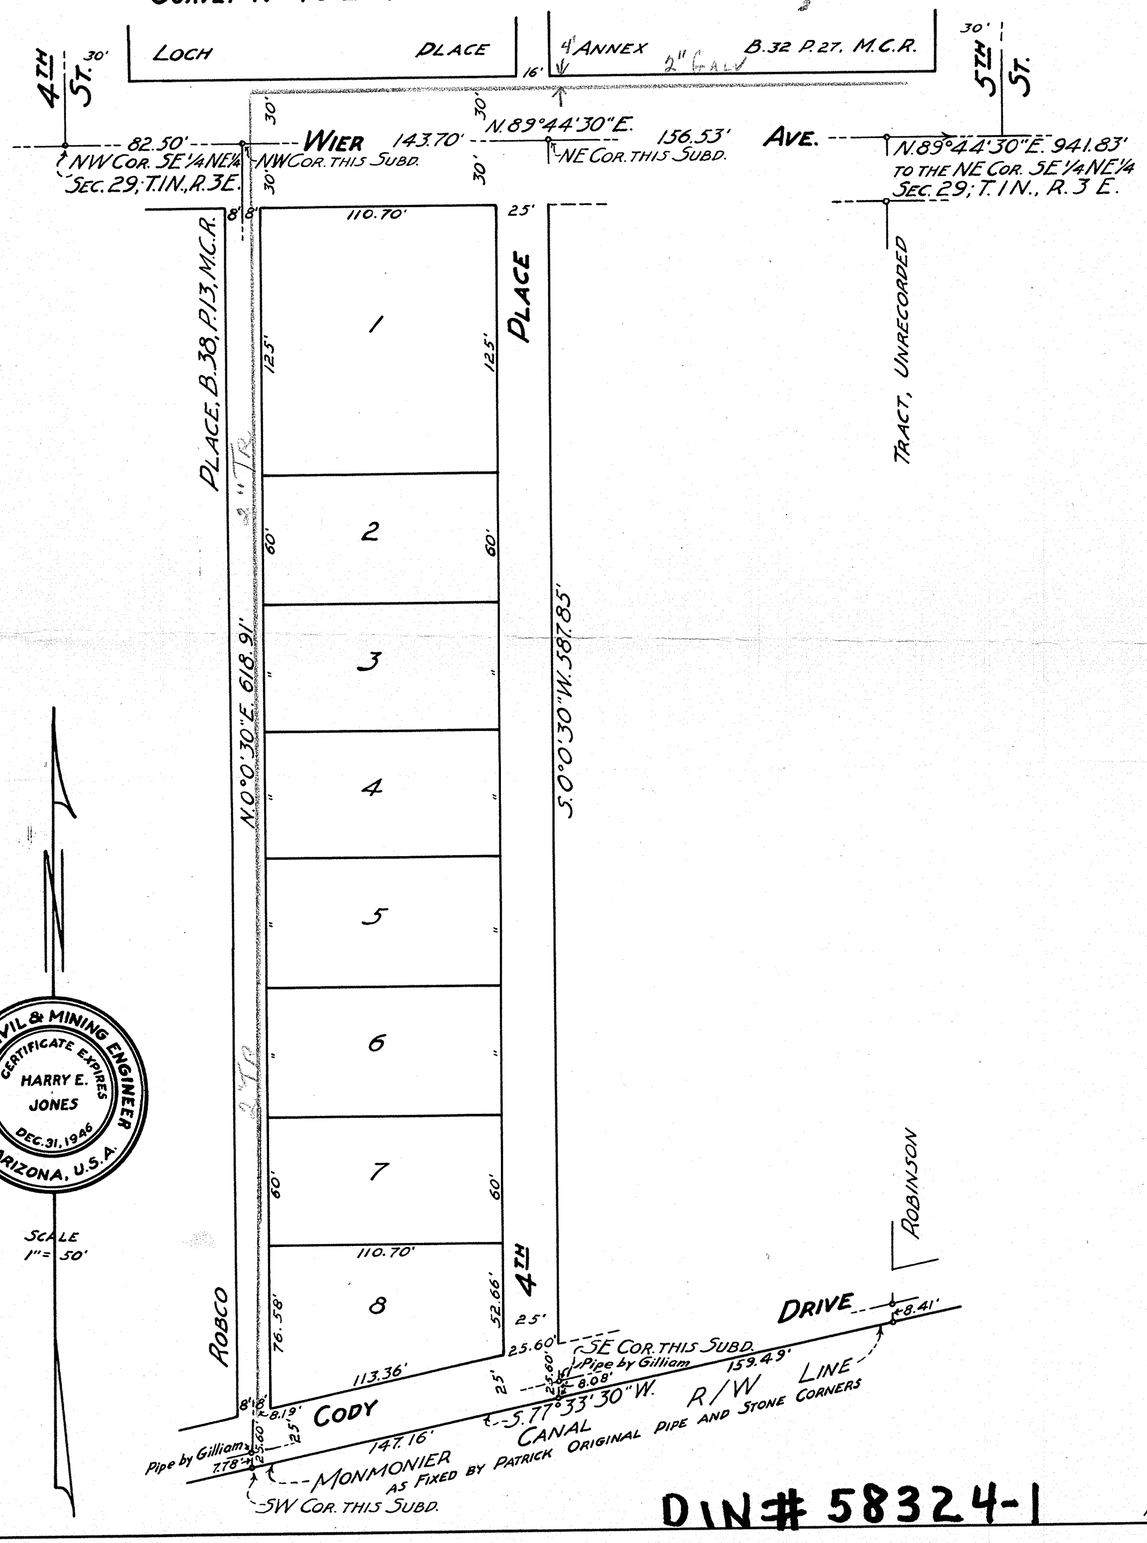

DIN # 58324-1

1-4-28