# ROBCO PLACE

A SUBDIVISION OF PART OF THE
S½NE¼ OF SEC. 29; T.1N.R.3E.
MARICOPA COUNTY, ARIZONA.

SUR. Nº 47129 P. BY: HARRY E. JONES,

## DEDICATION

STATE OF NEW MEXICO }
COUNTY OF VALENCIA } SS:

KNOW ALL MEN BY THESE PRESENTS: That M. E. Colclazier and Marie Colclazier, his wife, owners of that part of the S½NE¼ of Section 29; T.1N.R.3E. G.&S.R.M. Maricopa County, Arizona, described as follows: Beginning at a point on the North line of said S½NE¼ which bears S.89°44'30"W. 1242.06 ft. from the N.E. corner thereof; Thence S.0°0'30"W. 618.91 ft. to the North right of way line of the Monmonier Canal; Thence S.77°33'30"W. 86.30 ft. and S.78°33'W. 190.13 ft. along said canal right of way line; Thence N.0°02'W. 674.02 ft. to the North line of said S½NE¼; Thence N.89°44'30"E. 271.10 ft. along the North line of said S½NE¼ to the place of beginning; have caused the premises to be surveyed and subdivided under the name of ROBCO PLACE, and hereby publish this plat as and for the plat of said ROBCO PLACE, and hereby declare that said plat sets forth the location and gives the dimensions of the lots, streets and alleys constituting same, and that each lot and street shall be known by the number or name given to each respectively on said plat, and we hereby dedicate to the public for use as such the streets and alleys shown on said plat and included in the above described premises.

IN WITNESS WHEREOF we have hereunto set our hands and seals this_____ day of February, 1947.

M. E. Colclazier, Marie Colclazier,

## ACKNOWLEDGEMENT

STATE OF NEW MEXICO }
COUNTY OF VALENCIA } SS:

On this_____ day of February, 1947, before me, _____, the undersigned officer, personally appeared M. E. Colclazier and Marie Colclazier, known to me to be the persons whose names are subscribed to the accompanying instrument and acknowledged that they executed the same for the purpose therein contained.

IN WITNESS WHEREOF I have hereunto set my hand and official seal.

My commission expires_____.

Notary Public.

## APPROVAL

Approved by the Board of Supervisors of Maricopa County, Arizona, this_____ day of March, 1947.

Chairman,

Attest:

Clerk.

## CERTIFICATE OF SURVEY

This is to certify that the survey and subdivision of the premises as described and plotted hereon was made under my direction by W. A. Short, during January, 1947.

Harry E. Jones
Registered Civil Engineer.

REGSTD. CIVIL & MINING ENGINEER
CERTIFICATE EXPIRES
HARRY E. JONES
DEC. 31, 1947
ARIZONA, U.S.A.

SCALE 1" = 60'

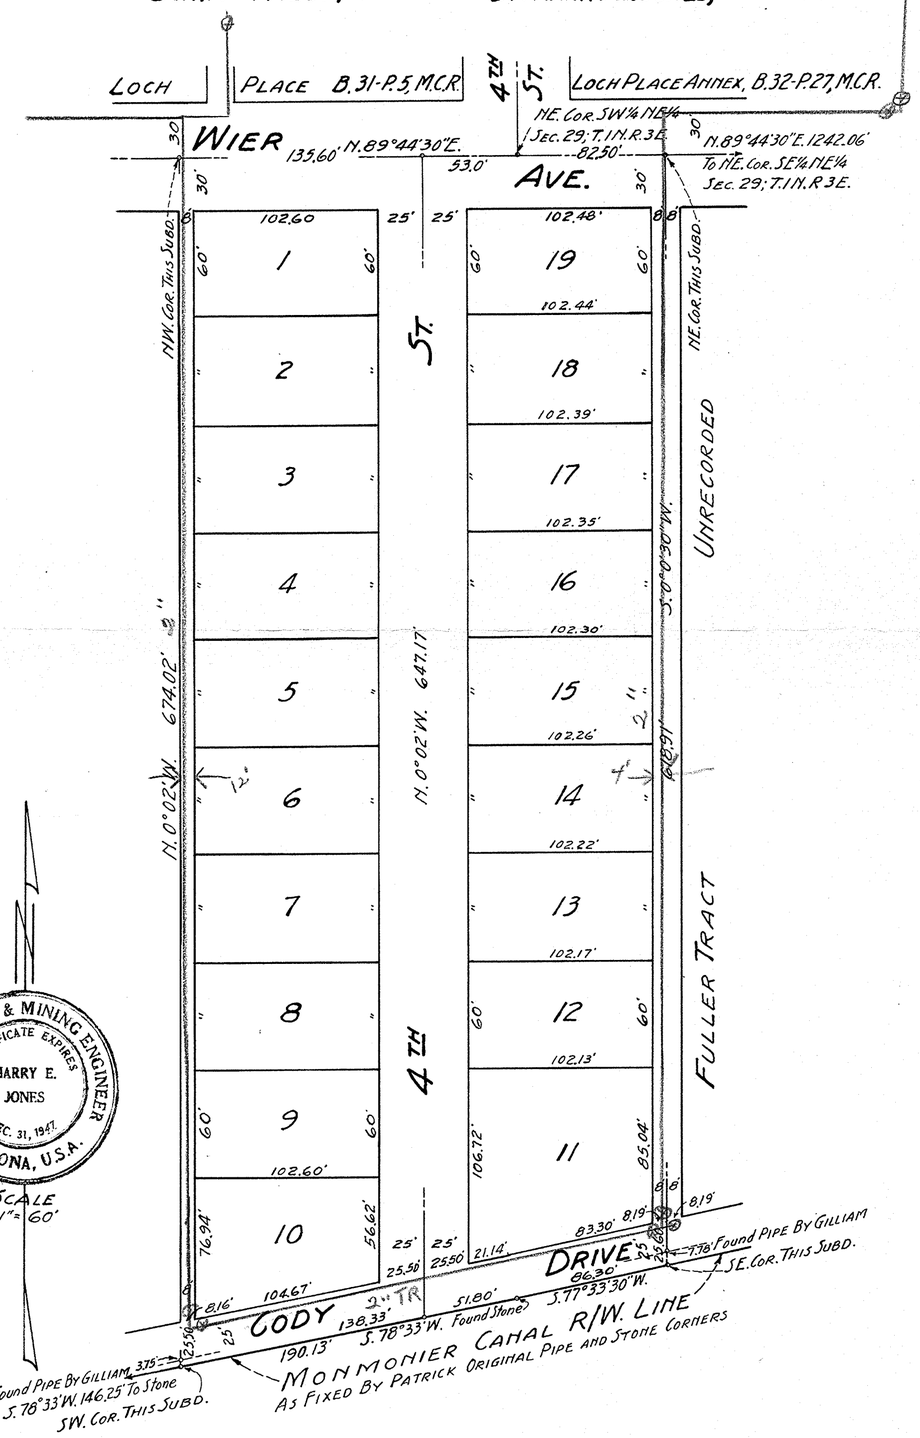


DIN # 58326-1