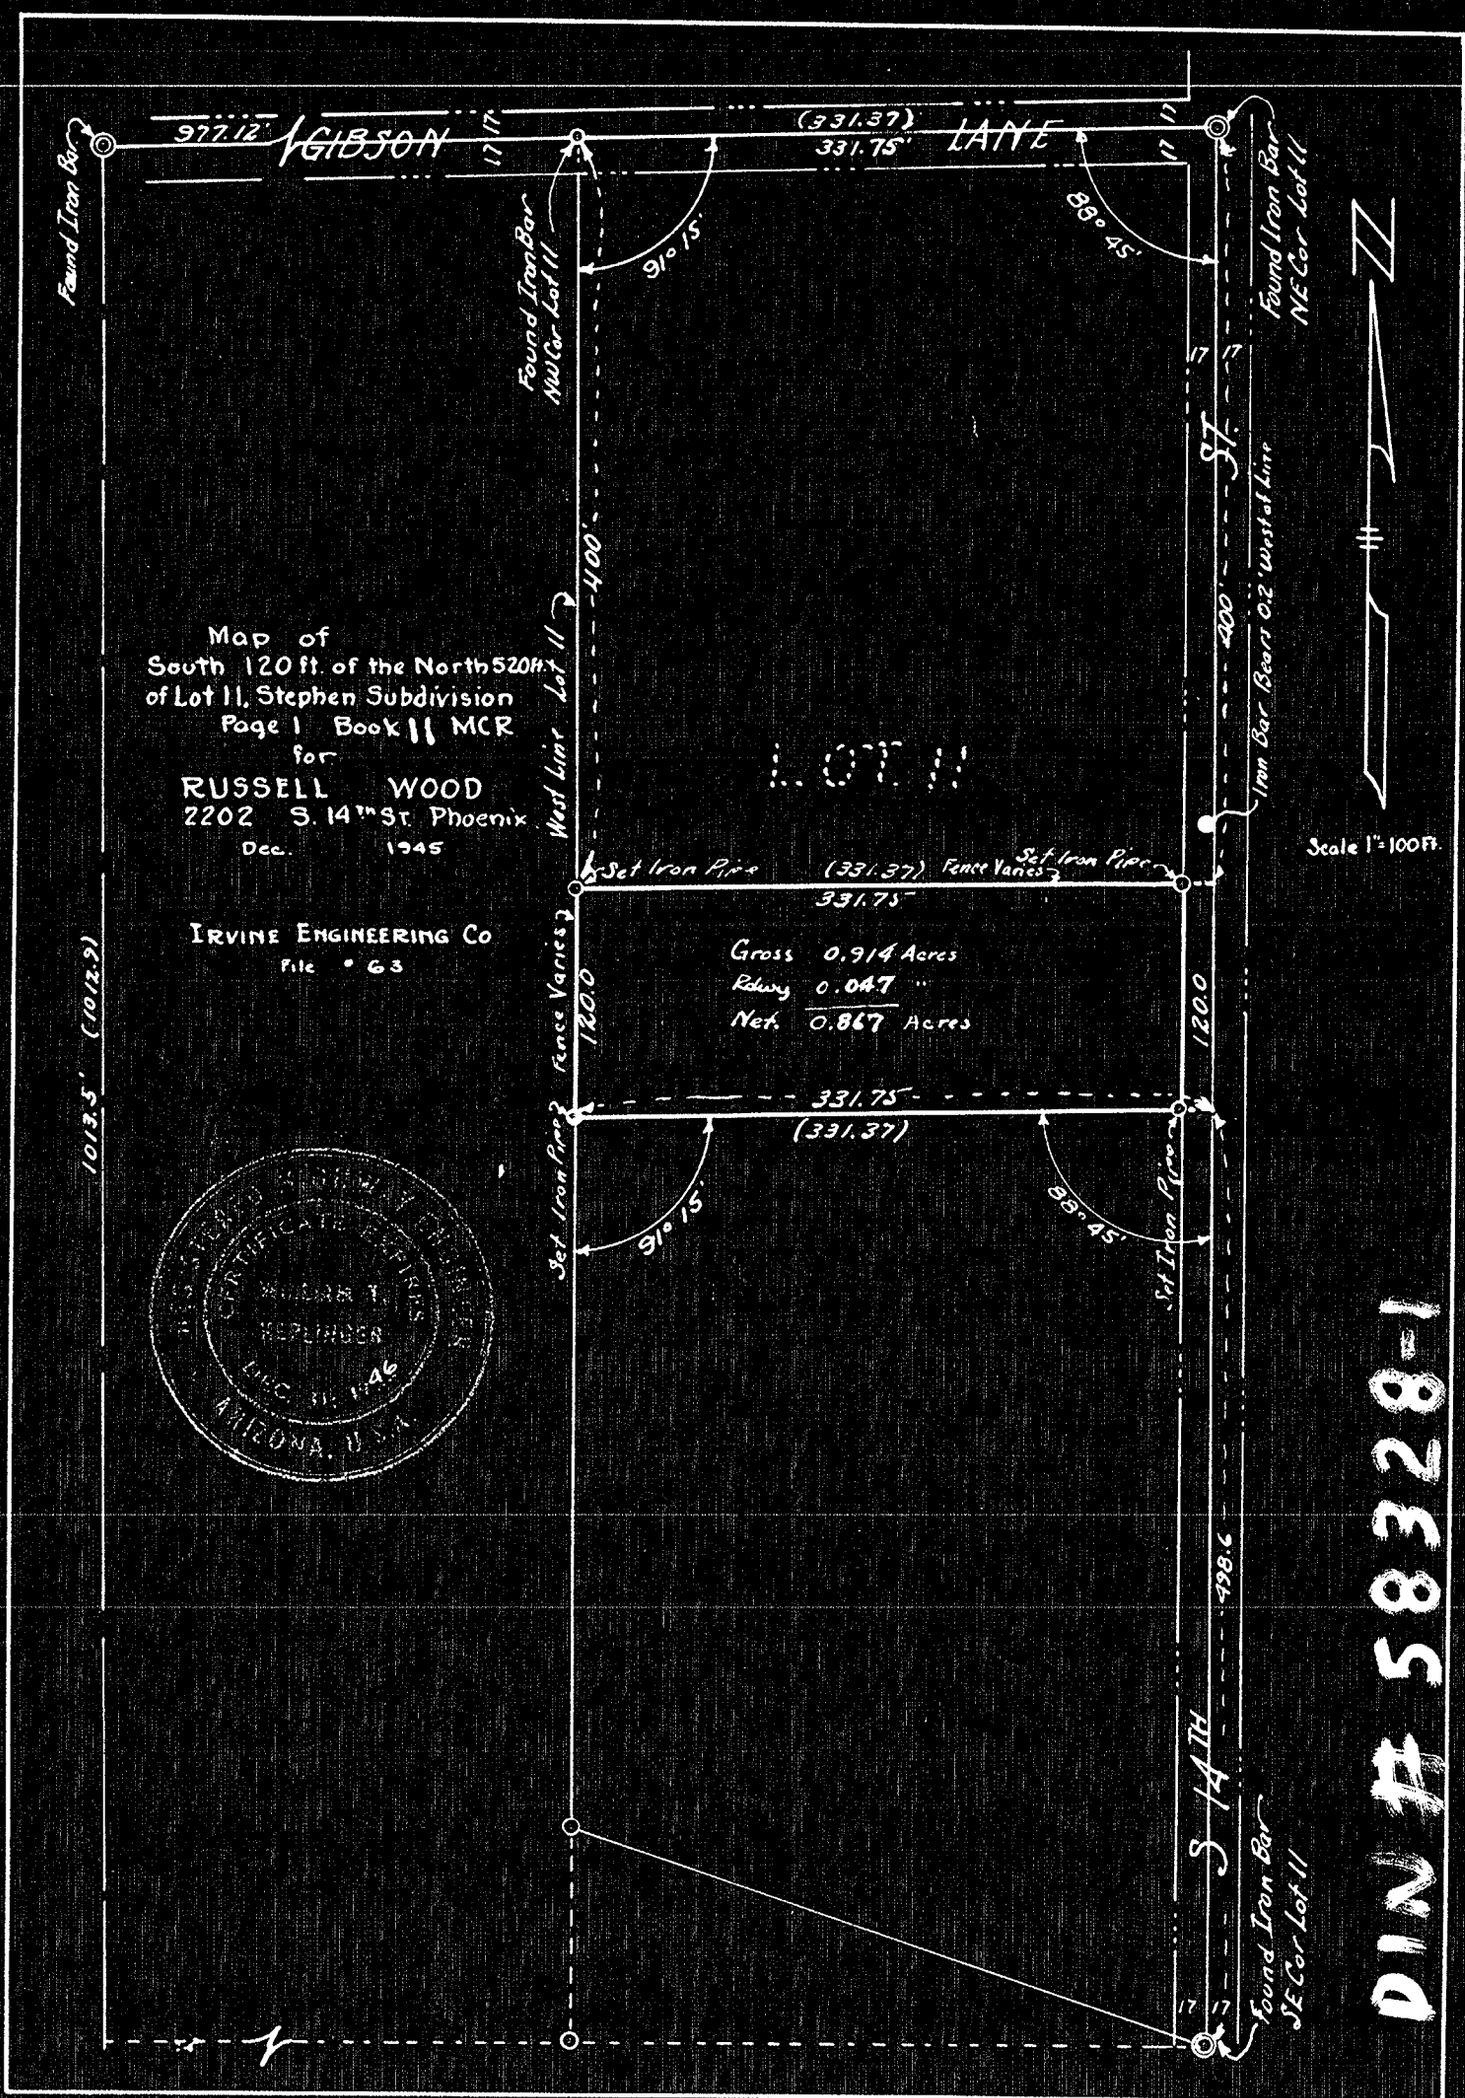
Map of
South 120 ft. of the North 520 ft.
of Lot 11, Stephen Subdivision
Page 1 Book 11 MCR
for
RUSSELL WOOD
2202 S. 14th St. Phoenix
Dec. 1945
IRVINE ENGINEERING CO
File • 63
GIBSON LANE
977.12'
(331.37)
331.75'
91° 15'
88° 45'
Found Iron Bar
Found Iron Bar NW Cor Lot 11
Found Iron Bar NE Cor Lot 11
Found Iron Bar SE Cor Lot 11
Iron Bar Bears 0.2' West of Line
West Line Lot 11
400'
1013.5' (1012.9)
LOT 11
Set Iron Pipe
Fence Varies
Gross 0.914 Acres
Rdwy 0.047 "
Net. 0.867 Acres
120.0
498.6
S 14TH ST.
Scale 1" = 100 Ft.
DIN # 58328-1