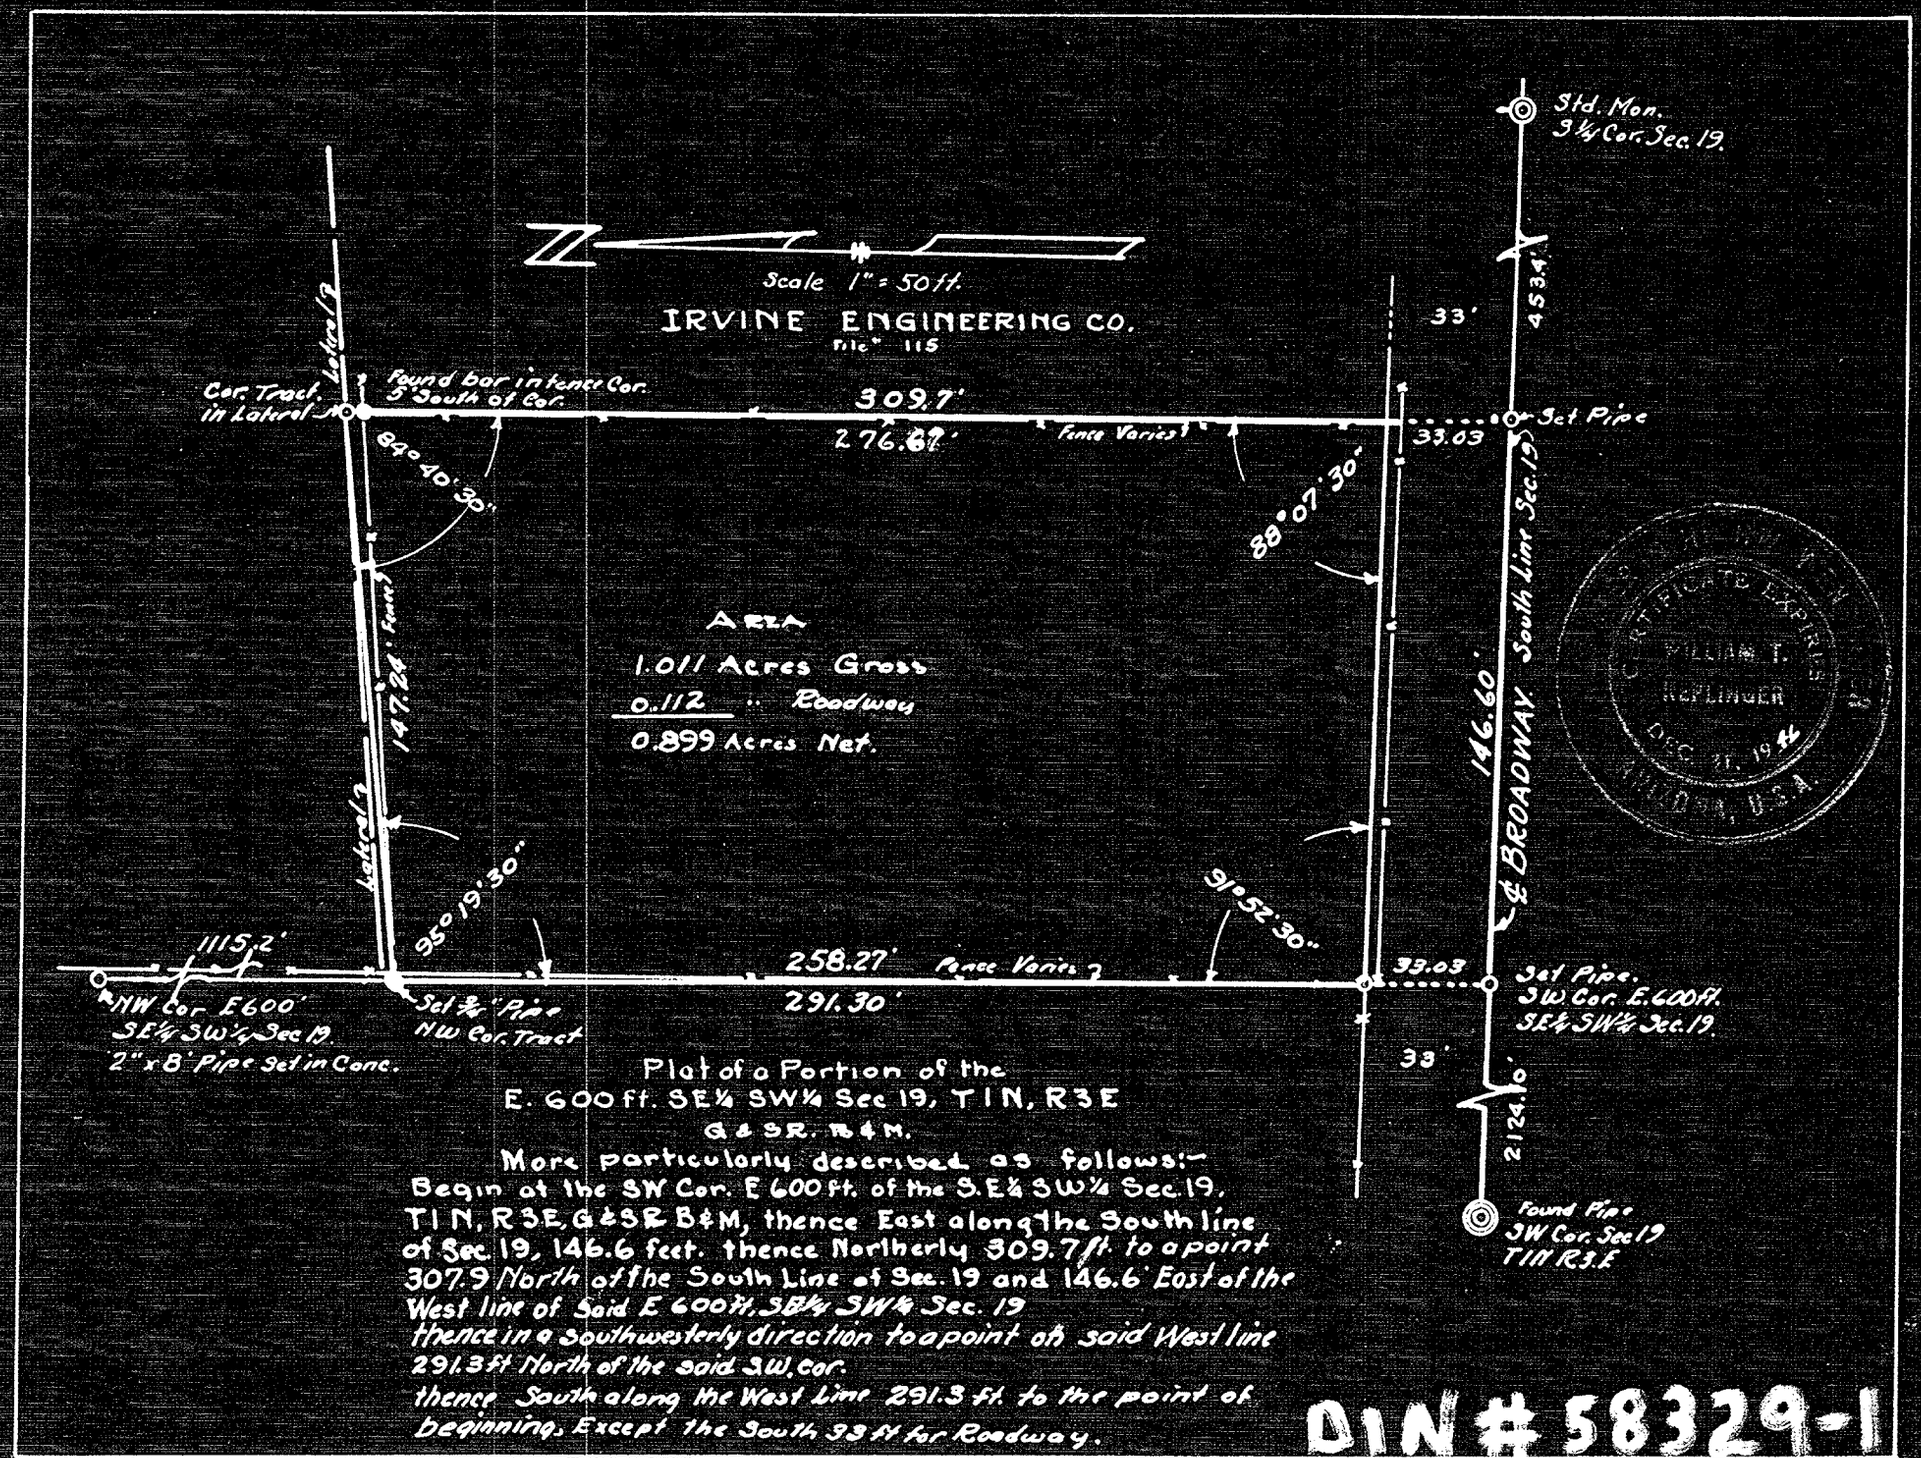


Plat of a Portion of the
E. 600 ft. SE¼ SW¼ Sec 19, T1N, R3E
G & SR. B & M.

More particularly described as follows:—
Begin at the SW Cor. E 600 ft. of the S.E¼ SW¼ Sec. 19, T1N, R3E, G&SR B&M, thence East along the South line of Sec. 19, 146.6 feet. thence Northerly 309.7 ft. to a point 307.9 North of the South Line of Sec. 19 and 146.6' East of the West line of Said E 600 ft. SE¼ SW¼ Sec. 19 thence in a Southwesterly direction to a point on said West line 291.3 ft North of the said SW. cor. thence South along the West Line 291.3 ft. to the point of beginning, Except the South 33 ft for Roadway.

DIN # 58329-1