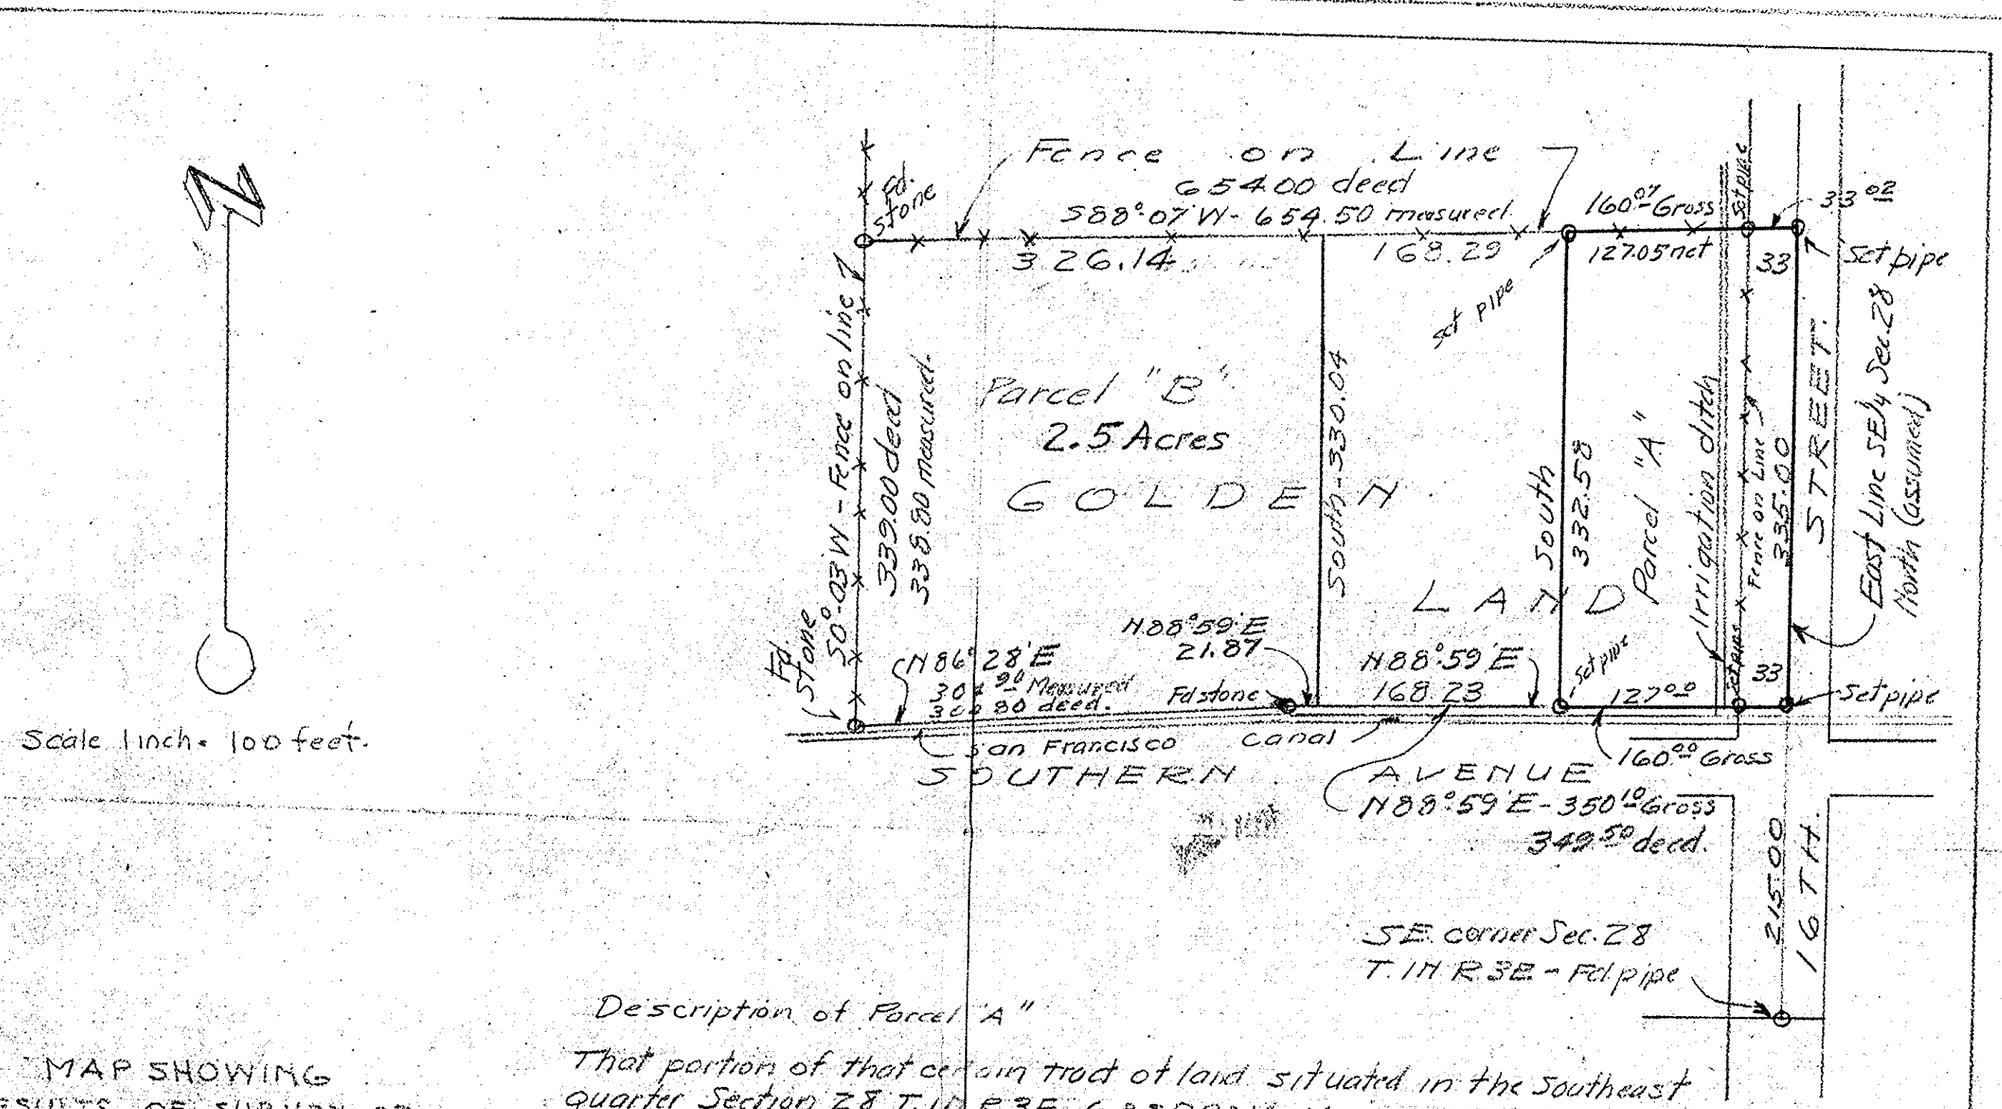

MAP SHOWING
RESULTS OF SURVEY OF
A PORTION OF THE
SE¼, SECTION 28
T.1N R3E ~ G&SRB&M
MARICOPA COUNTY ARIZONA
SURVEYED FEB. 27, 1946 FOR
J.W. GOLDEN
F.N. HOLMQUIST ~ ENGINEER
JOB NO. 3001

Description of Parcel "A"

That portion of that certain tract of land situated in the Southeast Quarter Section 28 T.1N R3E, G&SRB&M. Maricopa County, Arizona described in Book 193 of deeds, page 514 of record in the County Recorders Office of Maricopa County Arizona, deeded to Willie Sue Golden and hereinafter referred to as the Golden Land, to wit;

From the SE corner of Section 28, T1NR3E run North (assumed) bearing along the East line of said Section 28, 215.00 feet to the point of beginning of the tract of land herein described and the southeast corner thereof and also, being the Southeast corner Golden Land; thence North continuing along the East Line Section 28 335.00 feet to the NE corner Golden Land. thence S88°07'W along the North line said Golden Land 660.07 feet; thence South 332.58 feet to a point on the South-line of said Golden Land; thence N88°59'E along the south line Golden Land 160.00 feet to the point of beginning.

Subject to right of way for road over the East 33 feet thereof.

DIN # 58343-1