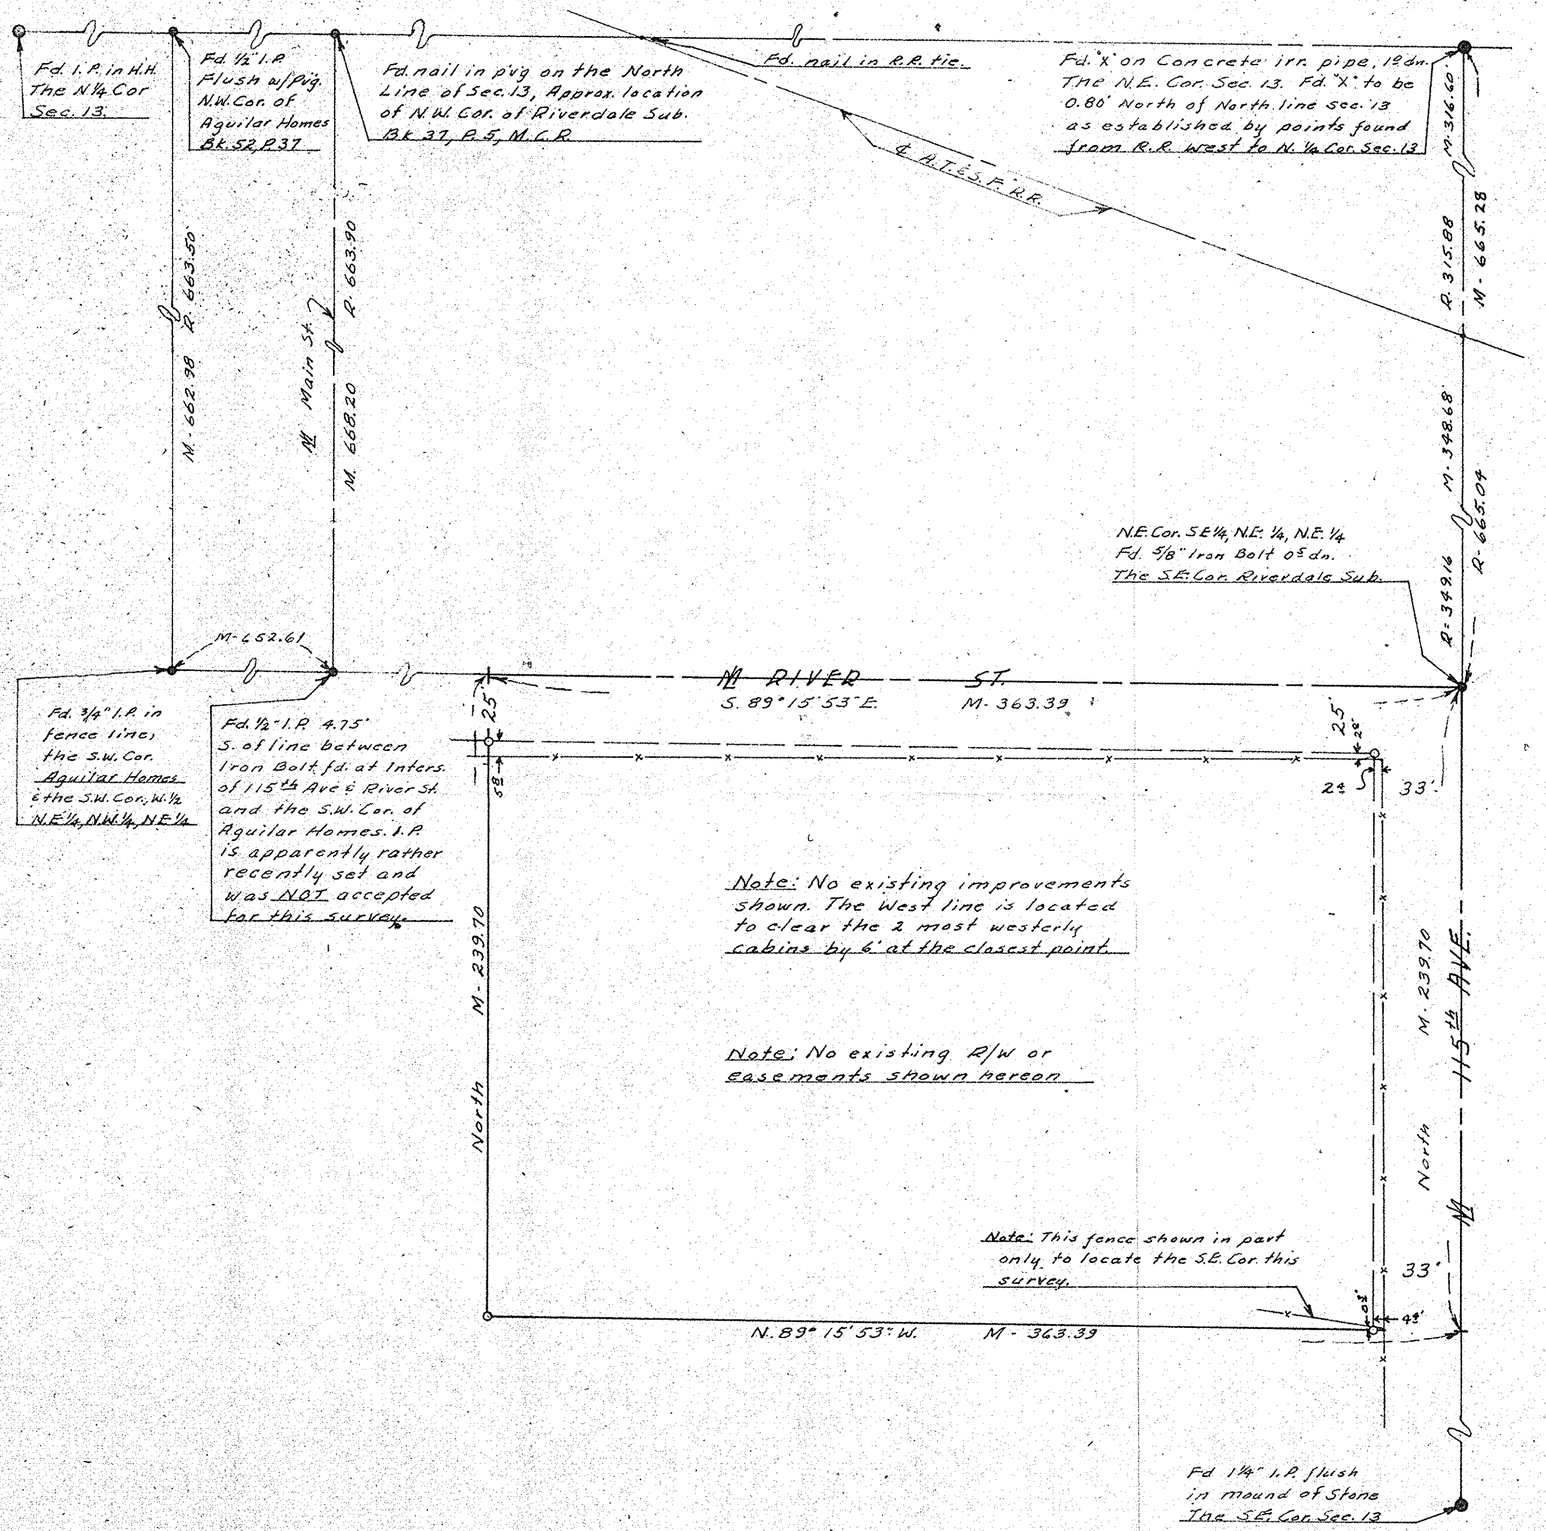

REPORT OF SURVEY

of

That portion of the S.E. ¼, N.E. ¼, N.E. ¼, Sec. 13, T.3N., R.1W., G.&S.R.B.&M., Maricopa Co., Ariz. and more particularly described as the East 363.39 feet of the North 239.70 feet thereof.

for

MR. WILLIAM O. JENNINGS, Sr., et al, 99 W. Holly, Phx, Ariz.

N

Scale 1" = 40'

This will certify that the survey shown hereon was done by me in Dec., 1963 & Jan., 1964

Eugene V. Skelley

LEGEND:

- ○ ½" Iron Pipe set
- ●● Sec., ¼ Sec., Subdiv. Cors. found.
- —×— Fence in Place.
- R- Dimensions from Mar. Co. Records.
- M- Measured in the field.

REGISTERED LAND SURVEYOR
CERTIFICATE EXPIRES
EUGENE V. SKELLEY
DEC. 31, 1964
ARIZONA, U.S.A.

Drawing L-63-342

ARIZONA SURVEYING SERVICE
2802 W. Solano Dr. N., Phoenix, Arizona, Ph.-CR 90561

DIN # 58353-1