Survey and Subdivision of

A PORTION of the W½ SW¼ Sec. 29

T.1 N, R.3 E., G&S.R.B&M. for

Mr & Mrs. A. J. Cornell

5216 S. Montezuma Ave.

W.T. Keplinger - Engineer

Scale 1":50'
560424

REGISTERED HIGHWAY ENGINEER
CERTIFICATE EXPIRES
WILLIAM T. KEPLINGER
DEC. 31, 1956
ARIZONA, U.S.A.

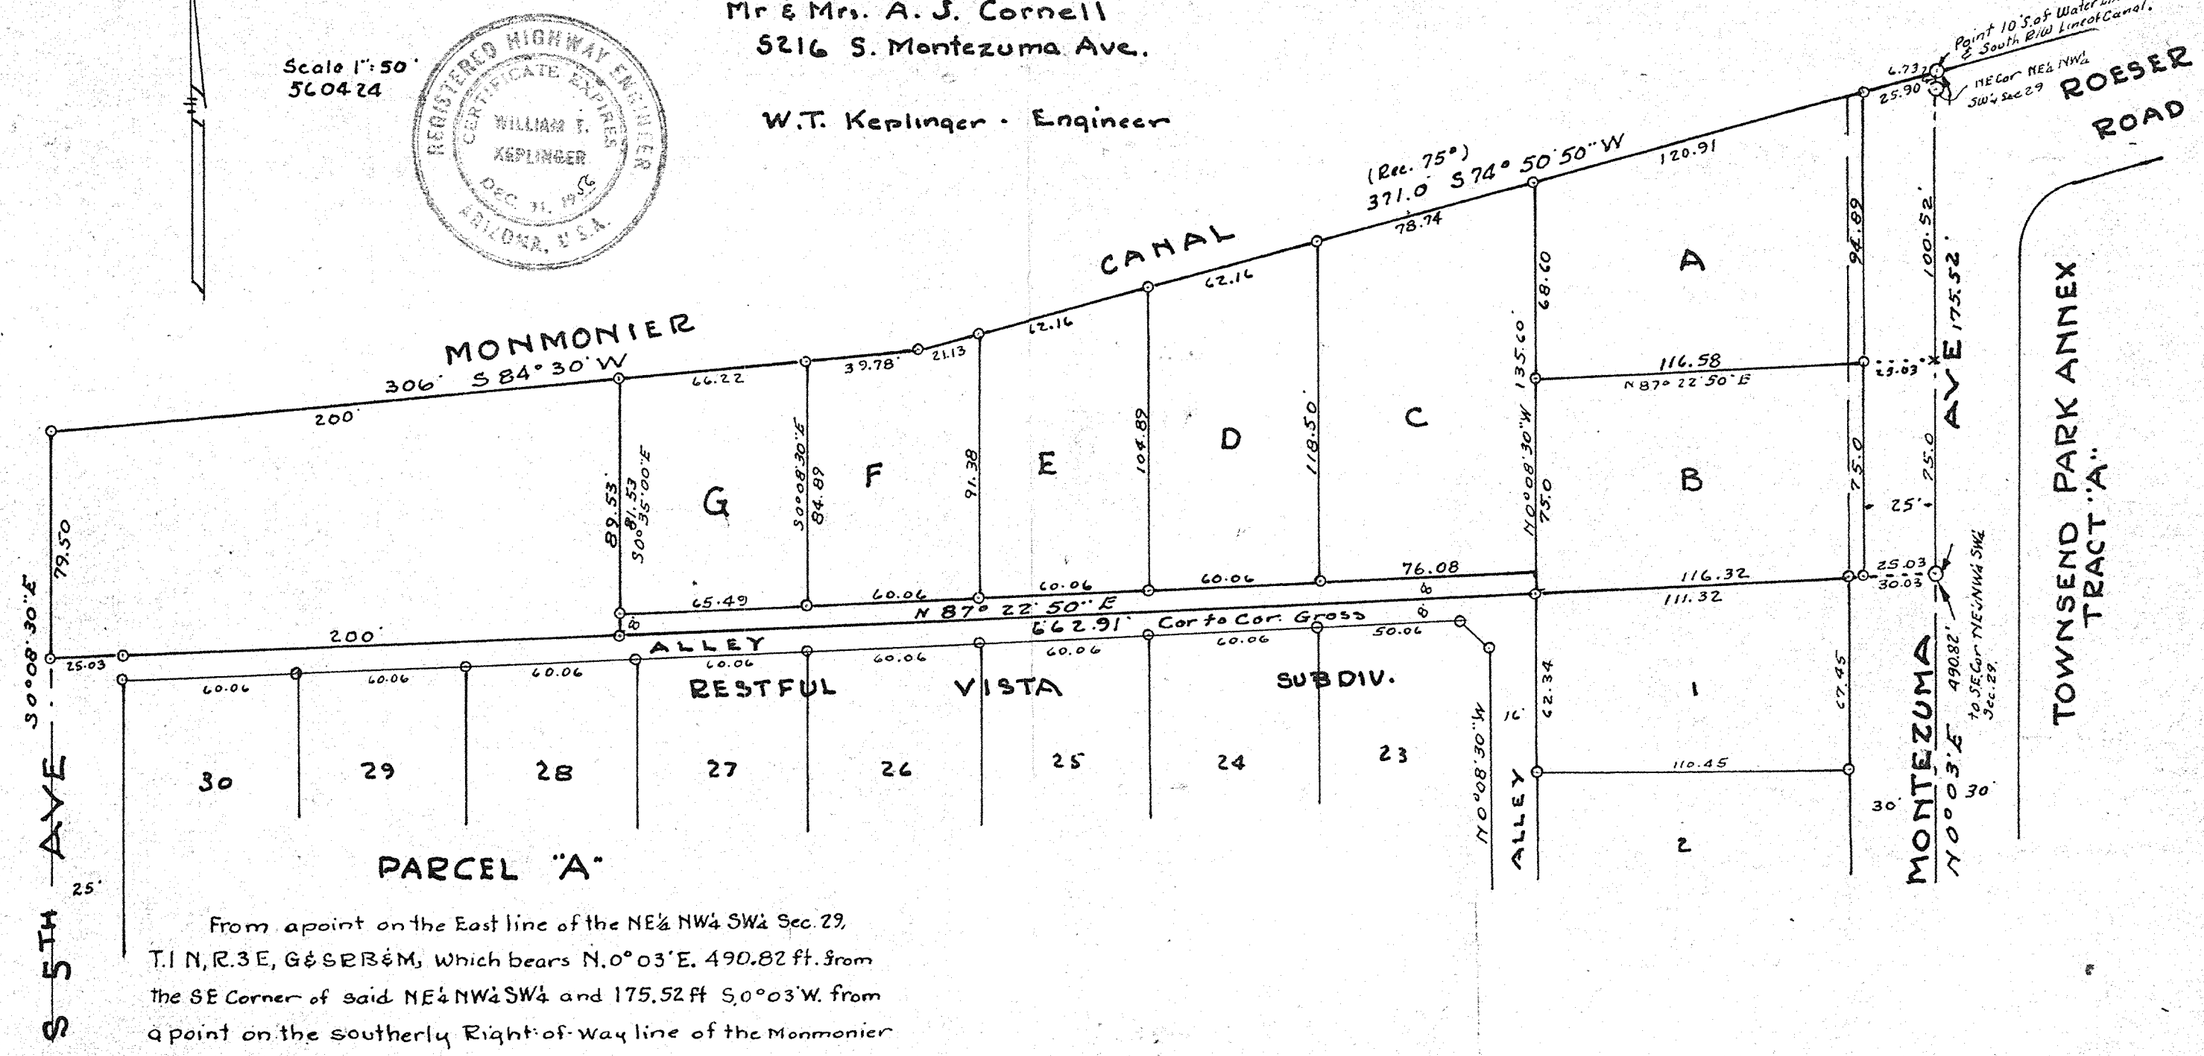

From a point on the East line of the NE¼ NW¼ SW¼ Sec. 29, T.1 N, R.3 E, G&SRB&M, which bears N.0° 03' E. 490.82 ft. from the SE Corner of said NE¼ NW¼ SW¼ and 175.52 ft S.0° 03' W. from a point on the southerly Right-of-Way line of the Monmonier canal, go North 0° 03' E. 75 feet to the point of beginning;

Thence continue North 0° 03' East 100.52 feet to said point on the canal Right-of-Way line; thence S.74° 50' 50" West along said Right-of-Way line 146.81 feet; thence South 0° 08' 30" East 68.60 feet; thence N.87° 22' 30" E 141.61' to the point of Beginning, Except the East 25 feet for Roadway purposes.

Sec. 29, 1N-3E

DIN # 58356-1