NOTE:
E¼ Cor. & W¼ Cor., Sec. 29 found in true position; E. & W. ℄ sighted and it is N. 89°47'30"W., related to E. Line of Sec. 29,

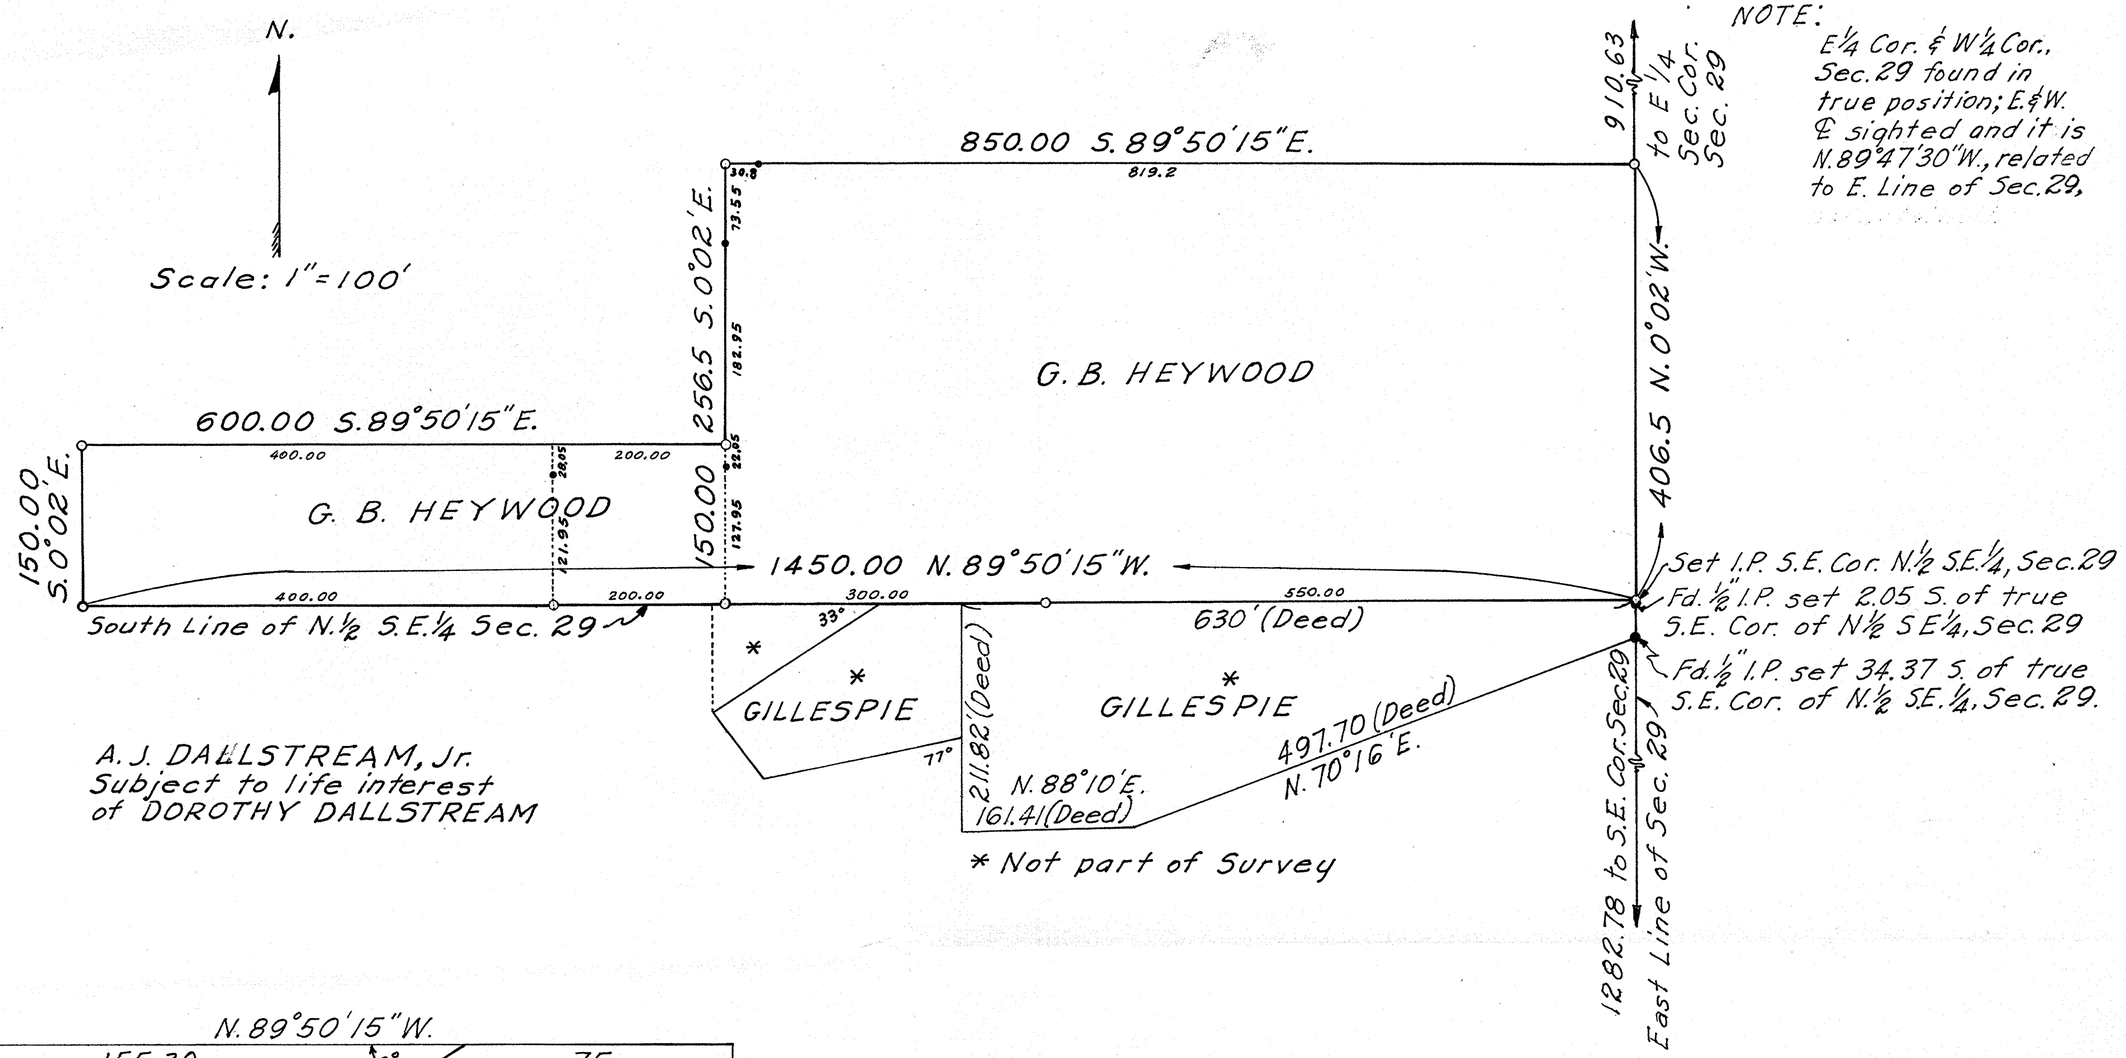

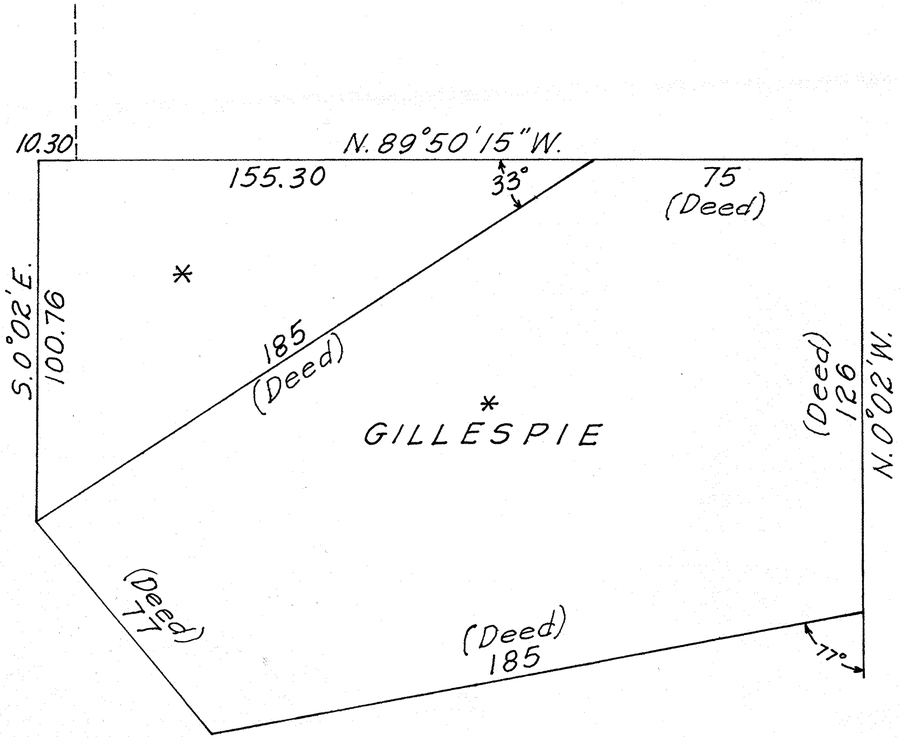

DETAIL OF SMALL GILLESPIE LOT
Not to Scale

REGISTERED LAND SURVEYOR
CERTIFICATE EXPIRES
Wm. H. BARTLETT
DEC. 31, 1963
ARIZONA, U.S.A.

copy on file

Results of Survey in
N½ SE¼ Sec 29 T6N R4E
G. & S. R. Mer., Maricopa County, Arizona
By
Wm. H. Bartlett
Wm. H. Bartlett, R.L.S.
1006 E. Culver, Phoenix 6, Arizona
February 1963

DIN # 58363-1

29, 6N-4E 12