Sec. 29, 1N-3E

DIN# 58366-1

Mr. & Mrs. A.J. Cornell
February 1959
W.T. Keplinger - Engr.

TRACT D

That part of the NW¼ SW¼ Sec. 29, T. 1N., R. 3E., G&S.R.B.&M., described as follows:
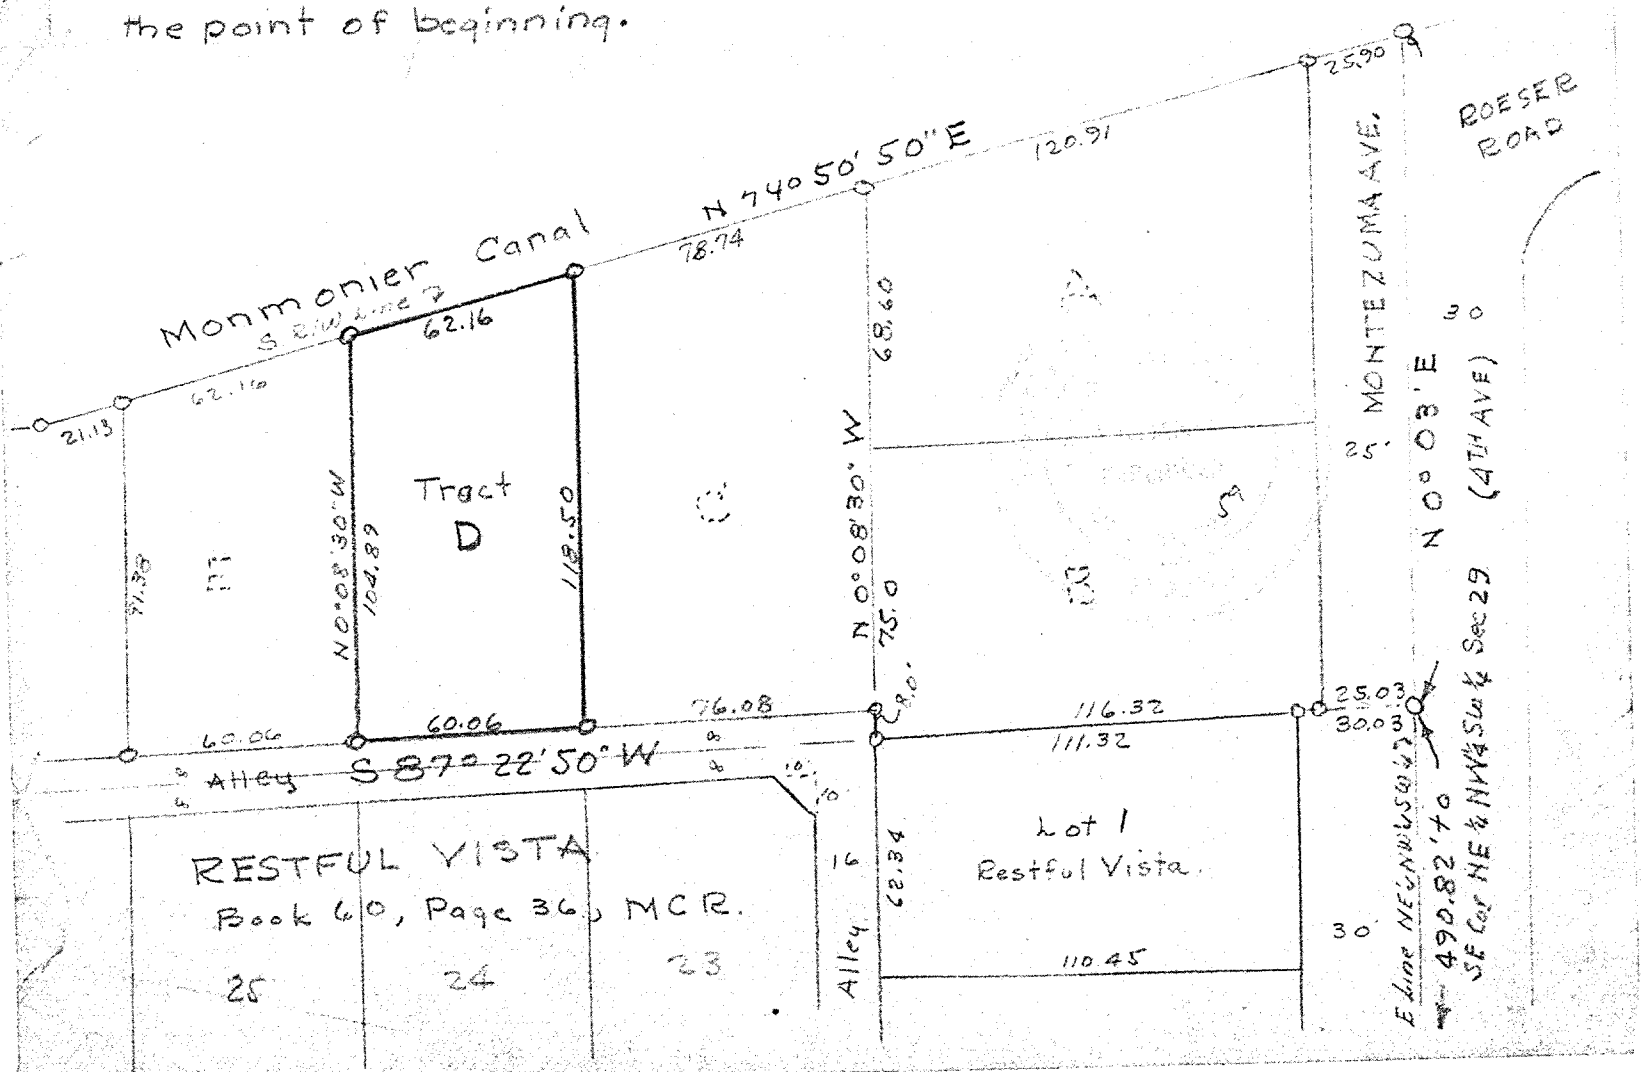
From the SE Cor of the NE¼ NW¼ SW¼ of said Section 29, run N. 0°03' E. (Assumed Bearing) along the East line thereof, 490.82 feet; thence S 87° 22' 50" W. along the North line of Restful Vista, as shown by plat of record in Book 60 of Maps at page 36 thereof, M.C.R. 141.35 feet to the NW corner of Lot 1 of said subdivision; thence N. 0°08'30" W a distance of 8 feet to the Northerly line of a 16 foot alley; thence S 87° 22'50" W 76.08 feet to the SE Corner of Tract D, and point of beginning; thence continue S 87° 22'50" W along said Northerly alley line 60.06 feet to the SW Corner of Tract D; thence N 0°08'30" W and parallel to the West line of said NE¼ NW¼ SW¼ Sec. 29, 104.89 feet to the Southerly Right-of-Way line of the Monmonier Canal and the Northwest corner of Tract D; thence N. 74° 50'50" W along said Right-of-Way line 62.16 feet to the NE Corner of Tract D; thence S 0° 08' 30" E. 118.50 feet to the SE corner of Tract D and the point of beginning.