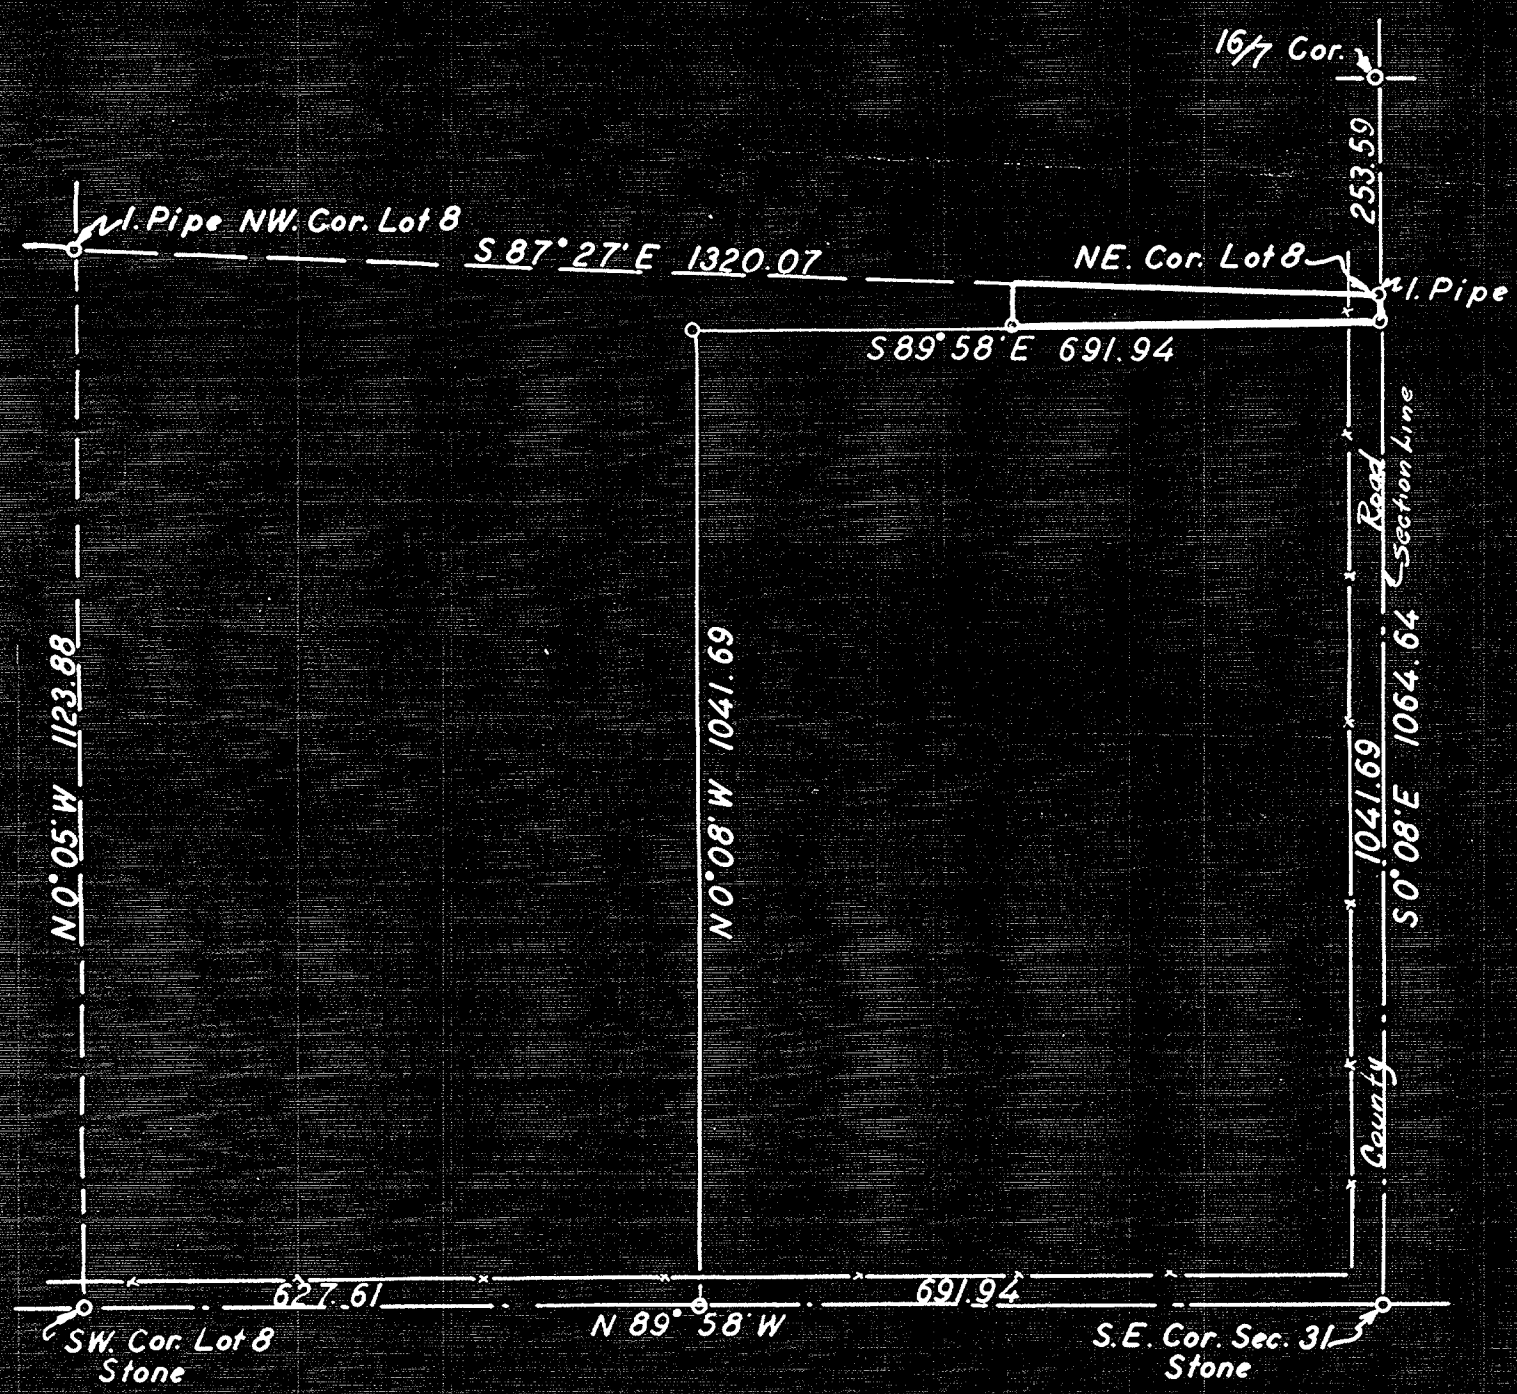

Plat of Lot 8, Sec. 31, T. 1 N., R 3 E., G & S. R.M. showing location of parcel herein described

A Survey of a part of Lot 8, SE ¼, Sec. 31 T. 1 N. R. 3 E. G & S. R.M. more particularly described as follows:

Beginning at an iron pipe on the East line of said Sec. 31, being the NE corner of said Lot 8; thence S. 0° 08' E along the section line 22.95' to an iron bar; thence N 89° 58' W along the center-line of a fence 376.77' to an iron pipe; thence N 0° 14' E 39.48' to the North line of Lot 8; thence S 87° 27' E 376.59' to the place of beginning.

I hereby certify that this survey was made under my direction on the 17th day of January 1941

Donald C. Scott.

No. 153B

Scott Engineering Co.

DIN # 58402-1