REPORT OF SURVEY

FOR

THE CIRCLE K CORP.

2810 W. CAMELBACK ROAD
PHOENIX, ARIZONA

A PARCEL OF LAND LYING IN THE N.W. 1/4, N.W. 1/4, SEC. 35, T. 1 N., R. 5 E., G. & S. R. B. & M., MARICOPA CO., ARIZONA, AS SHOWN HEREON.

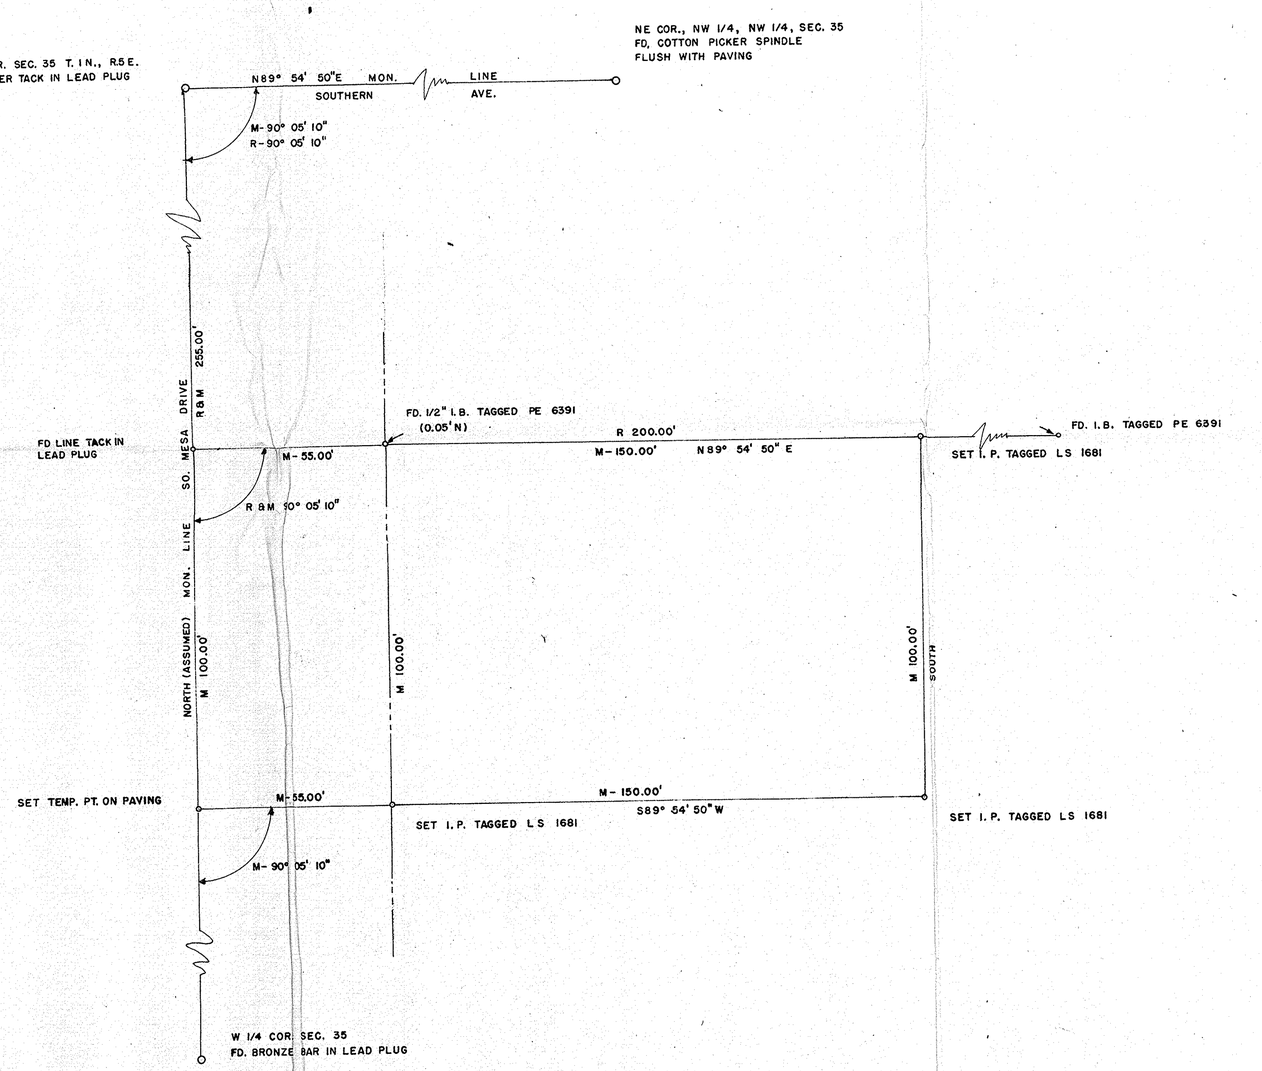

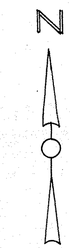

SCALE 1" = 20'

LEGEND: R = DATA FROM MARICOPA CO. RECORDS
M = MEASURED IN FIELD

THIS WILL CERTIFY THAT THE SURVEY SHOWN HEREON WAS MADE BY ME DURING THE MONTH OF MARCH, 1970.

REGISTERED LAND SURVEYOR CERTIFICATE NO. 1681 SKELLEY Date Signed 3/26/70 ARIZONA, U.S.A.

ARIZONA SURVEYING SERVICE

2802 W. SOLANO DR. N., PHOENIX, ARIZONA

DRAWING NO. – L – 70 – 1584
PLAT – SHEET 1 OF 2
TOPO – SHEET 2 OF 2

DIN #58409-1