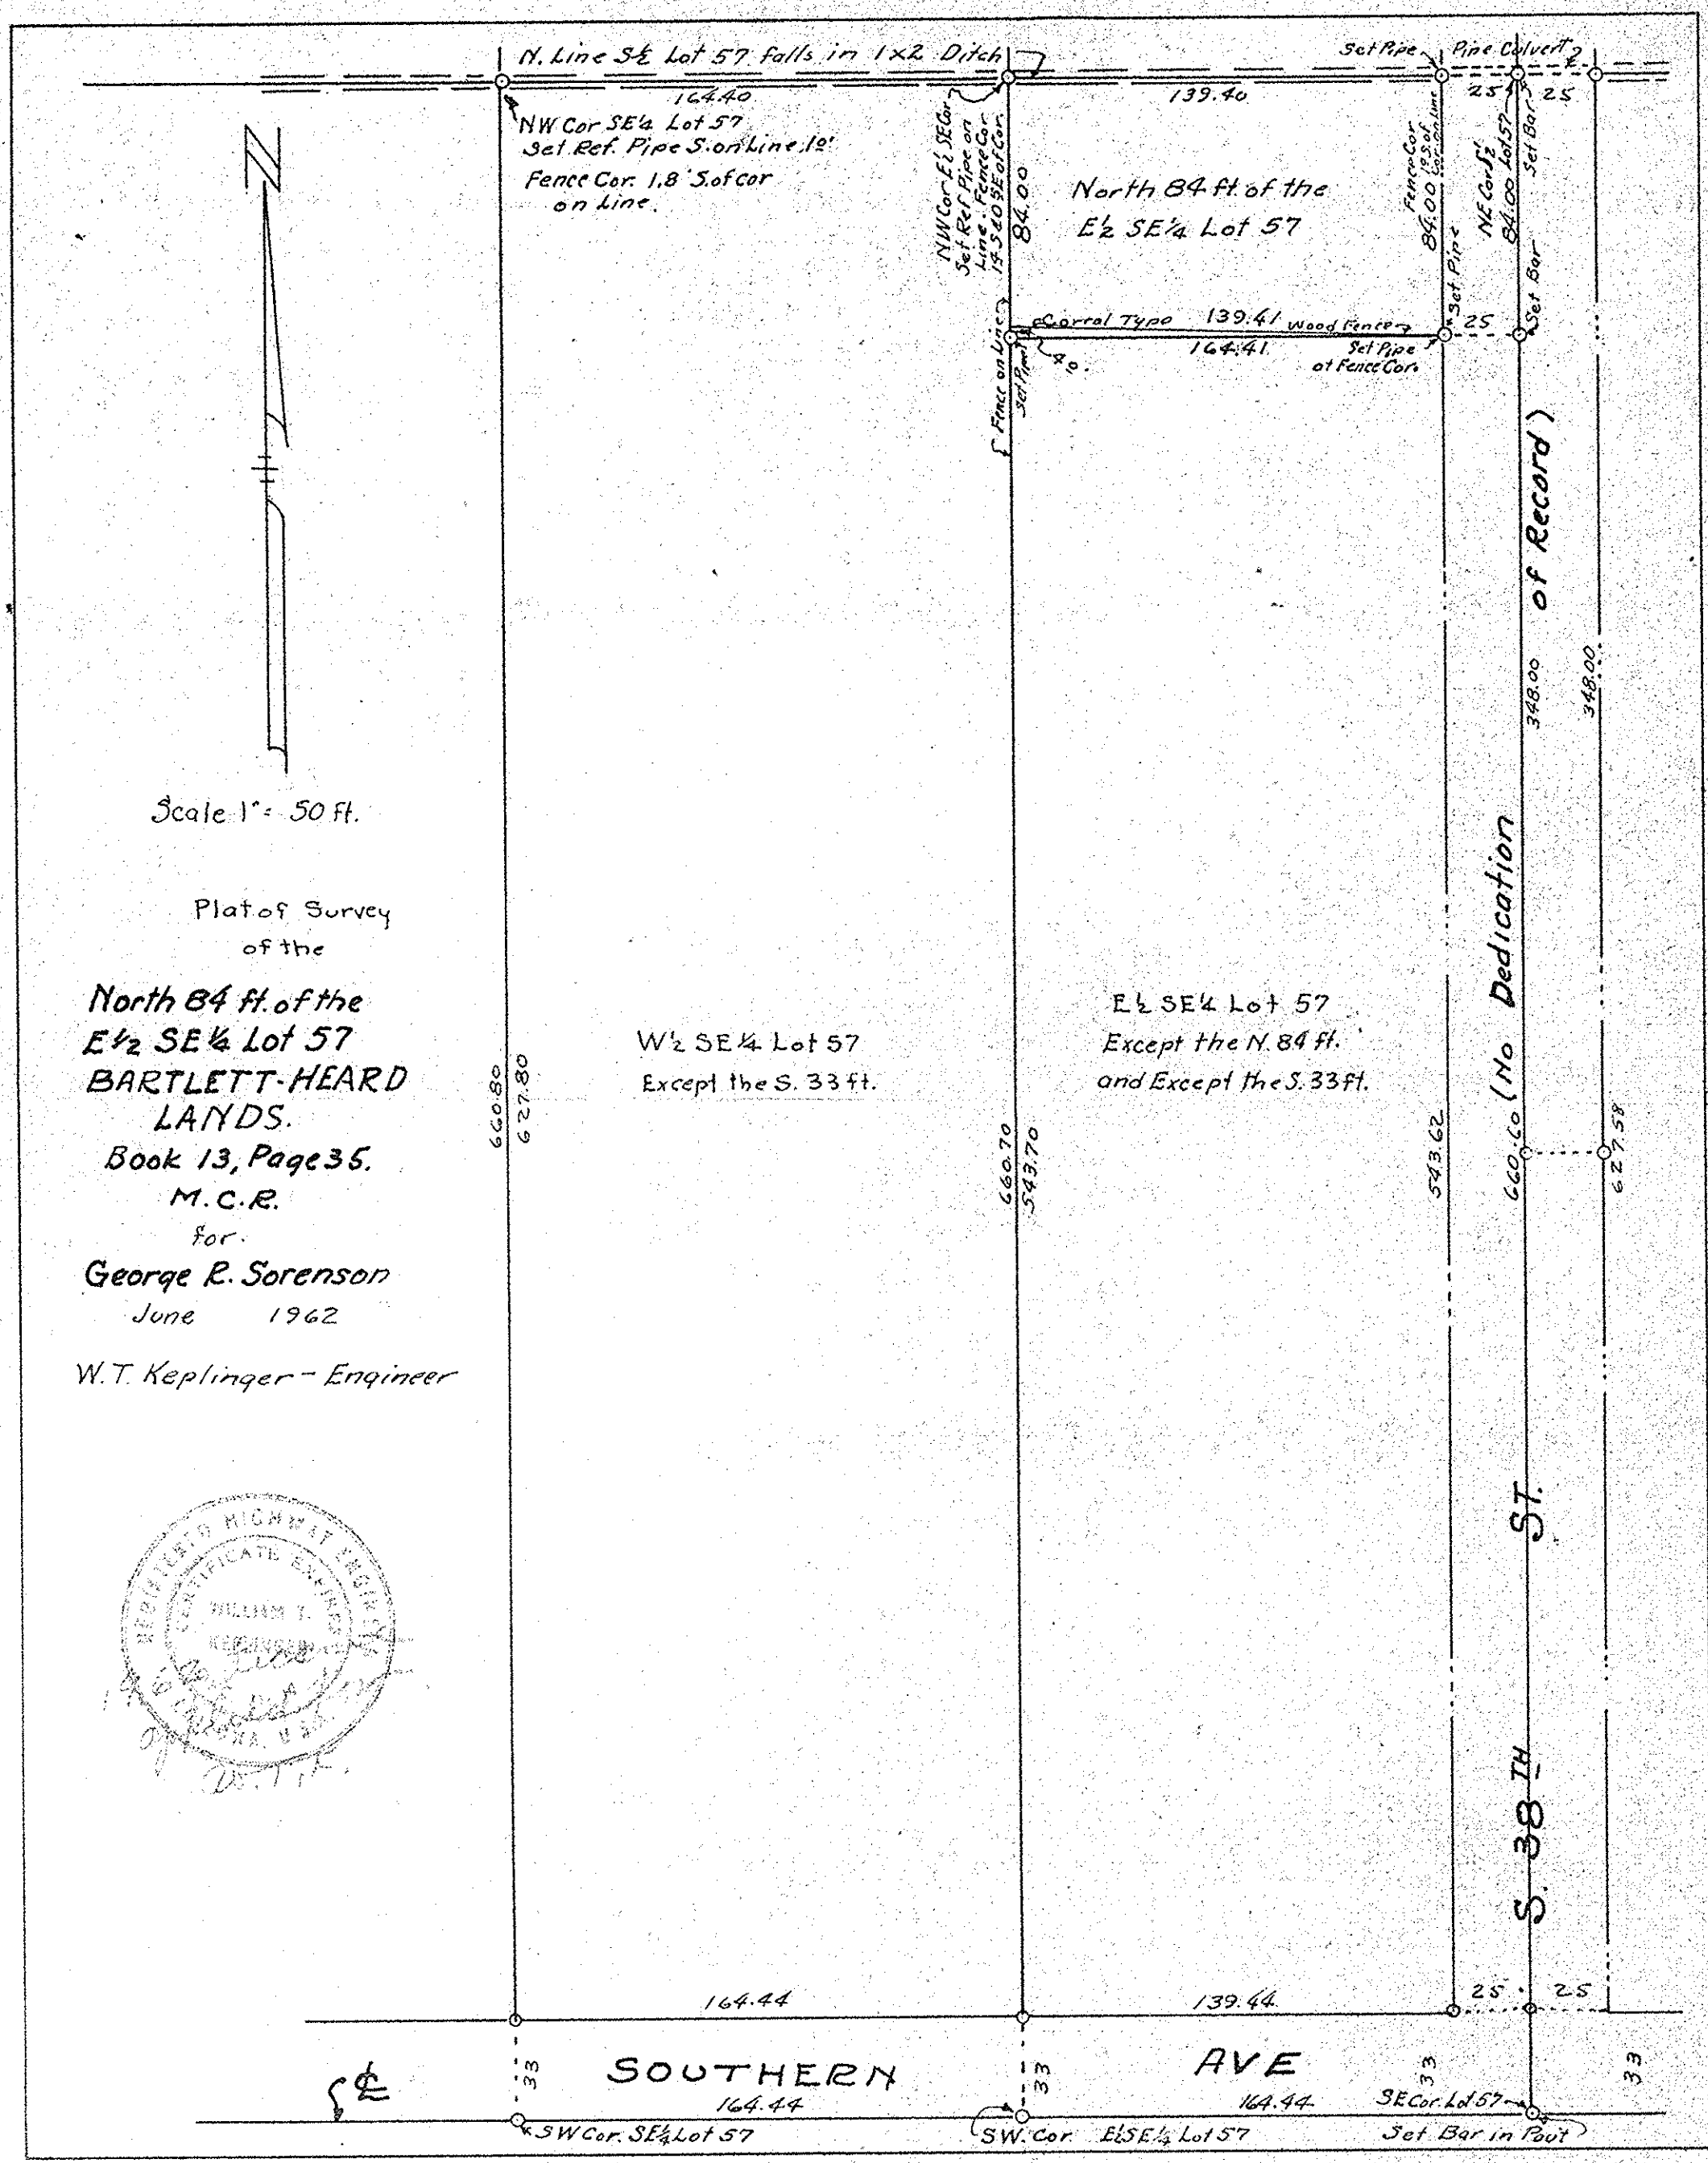
N. Line S½ Lot 57 falls in 1x2 Ditch
164.40
NW Cor SE¼ Lot 57
Set Ref. Pipe S. on Line 1.0'
Fence Cor. 1.8' S. of cor on Line.
NW Cor E½ SE¼ Set Ref Pipe on Line. Fence Cor 1.5' S. of SE Cor
139.40
Set Pipe
Pipe Culvert
25
25
Fence Cor 1.0' S. of Cor. on line
84.00
North 84 ft. of the E½ SE¼ Lot 57
NE Cor E½ 84.00 Lot 57
Set Bar
Set Pipe
Set Bar
Corral Type
139.41
Wood Fence
25
164.41
Set Pipe at Fence Cor.
Fence on Line
Set Pipe
Scale 1" = 50 ft.
Plat of Survey of the
North 84 ft. of the E½ SE¼ Lot 57 BARTLETT-HEARD LANDS.
Book 13, Page 35. M.C.R.
for
George R. Sorenson
June 1962
W.T. Keplinger - Engineer
660.80
627.80
W½ SE¼ Lot 57
Except the S. 33 ft.
660.70
543.70
E½ SE¼ Lot 57
Except the N. 84 ft.
and Except the S. 33 ft.
543.62
660.60
627.58
S. 38TH ST.
(No Dedication of Record)
348.00
348.00
164.44
139.44
25
25
33
33
33
33
SOUTHERN AVE
164.44
164.44
SE Cor. Lot 57
SW Cor. SE¼ Lot 57
SW. Cor. E½ SE¼ Lot 57
Set Bar in Pout

DIN # 58411-1