RESULTS OF SURVEY

OF

W1/2 W1/2 NW1/4 NW1/4, SECTION 33, T·1·N —— R·4·E,
G.& S.R.B.& M., EXCEPT THE SOUTH 297.03'.
LOCATED IN MARICOPA COUNTY, ARIZONA

SURVEYED IN NOVEMBER, 1970

FOR

PATTERSON DEVELOPMENT CORP.

4320 EAST BROADWAY ROAD
PHOENIX, ARIZONA
PHONE - 268-1458

BY

HAVILL ENGINEERING CO.
3015 EAST THOMAS ROAD
PHOENIX, ARIZONA
PHONE 956-3210

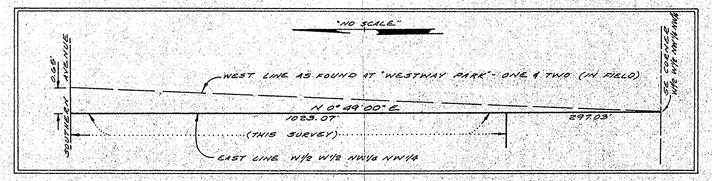

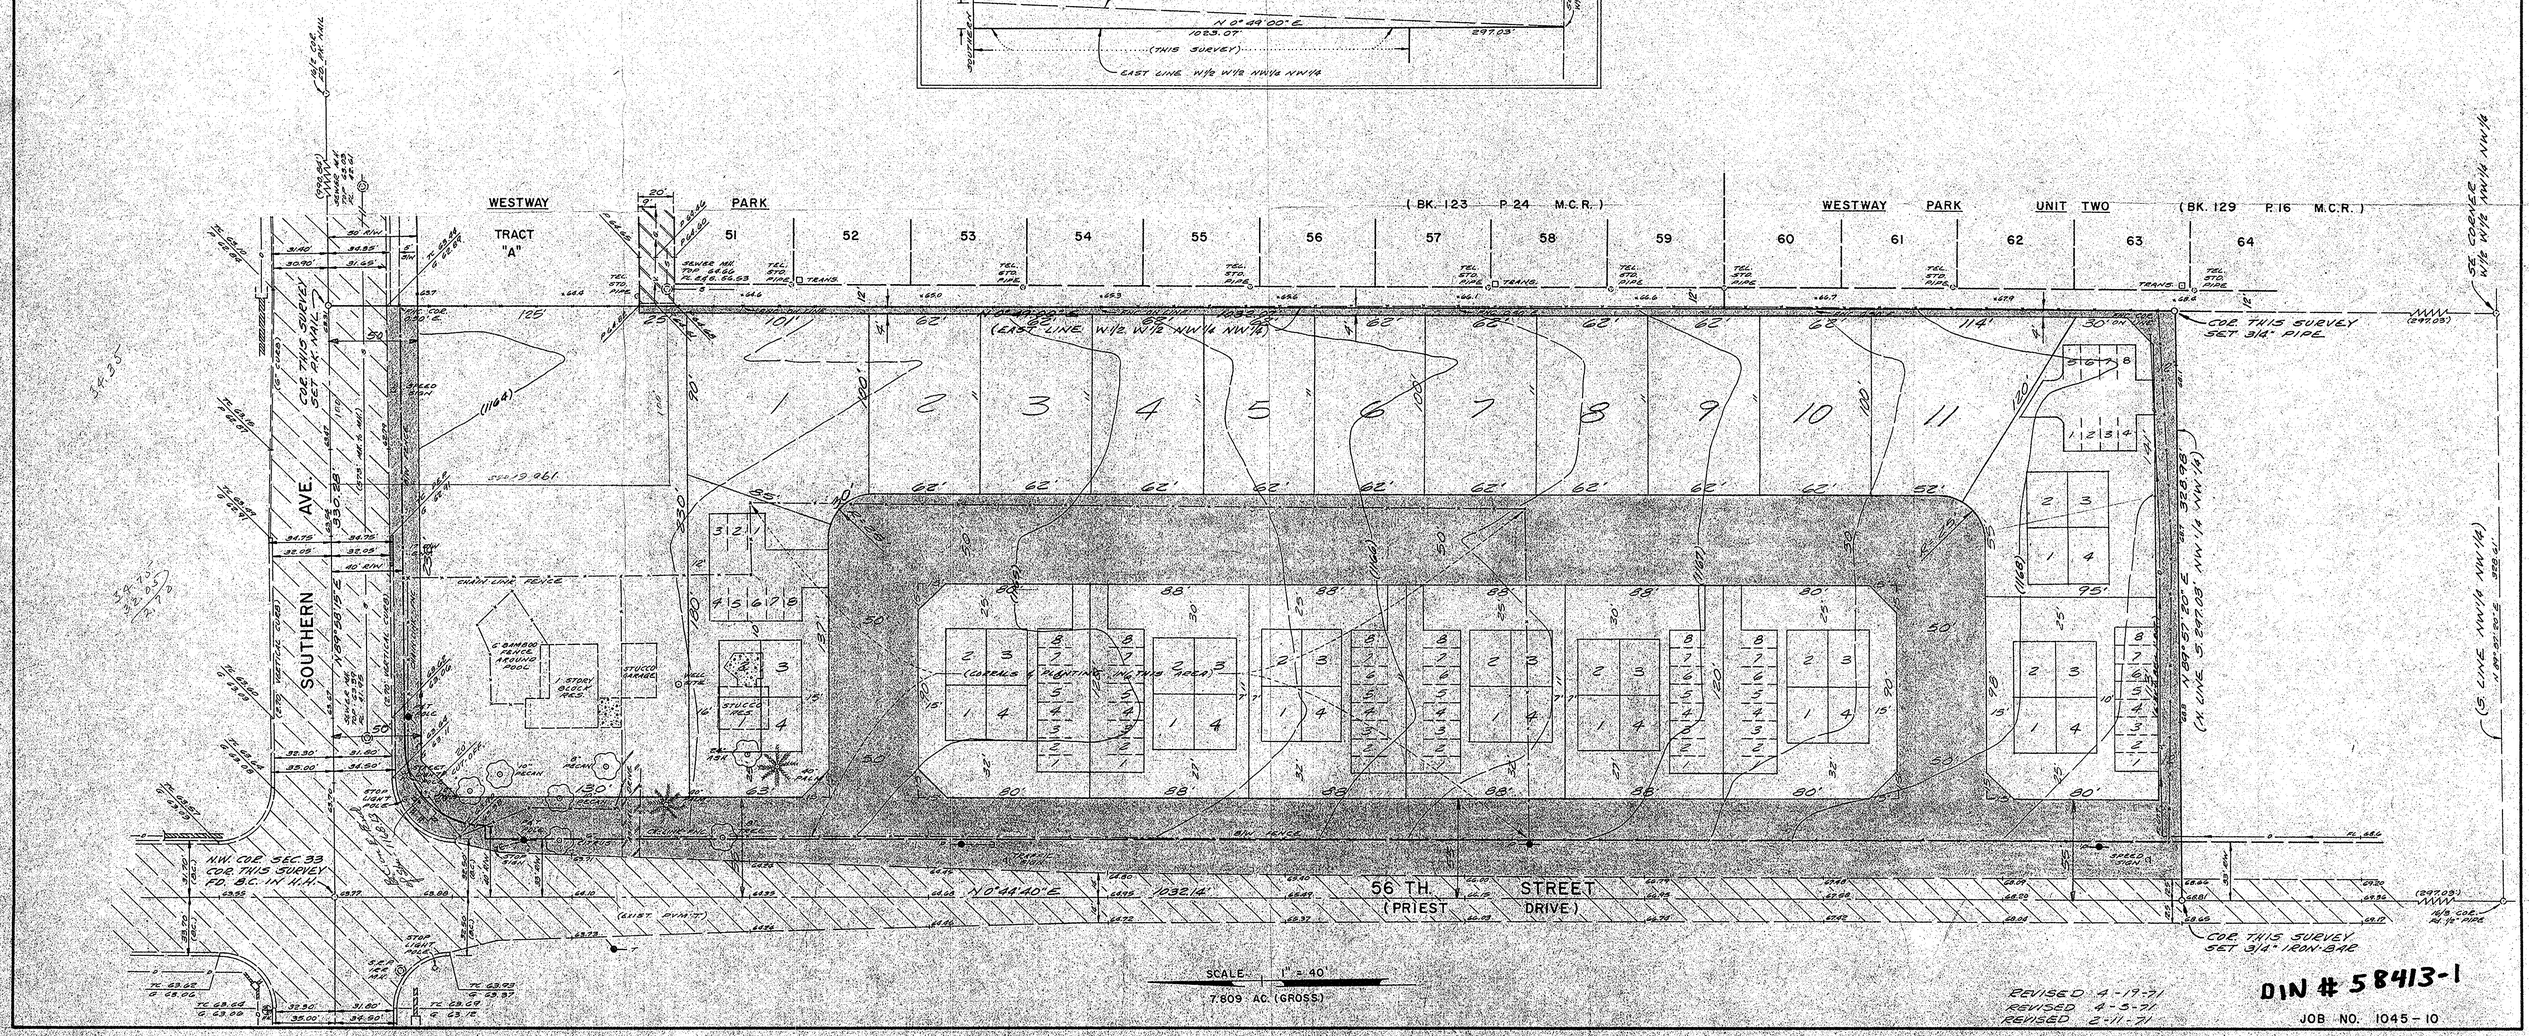

REVISED 4-19-71
REVISED 4-5-71
REVISED 2-11-71

DIN # 58413-1

JOB NO. 1045-10

MAP NO. M-288