RESULTS OF SURVEY

OF

PART OF THE S½ SECTION 33, T-1-N-R-4-E
G.&S.R.B.&M., MARICOPA COUNTY, ARIZONA.

SURVEYED IN MAY, 1966

FOR

LYLE TRIMBLE
937 W. 10TH PLACE
964-3864
MESA, ARIZONA

BY

HAVILL ENGINEERING CO.
3015 E. THOMAS RD. 264-9839
PHOENIX, ARIZONA

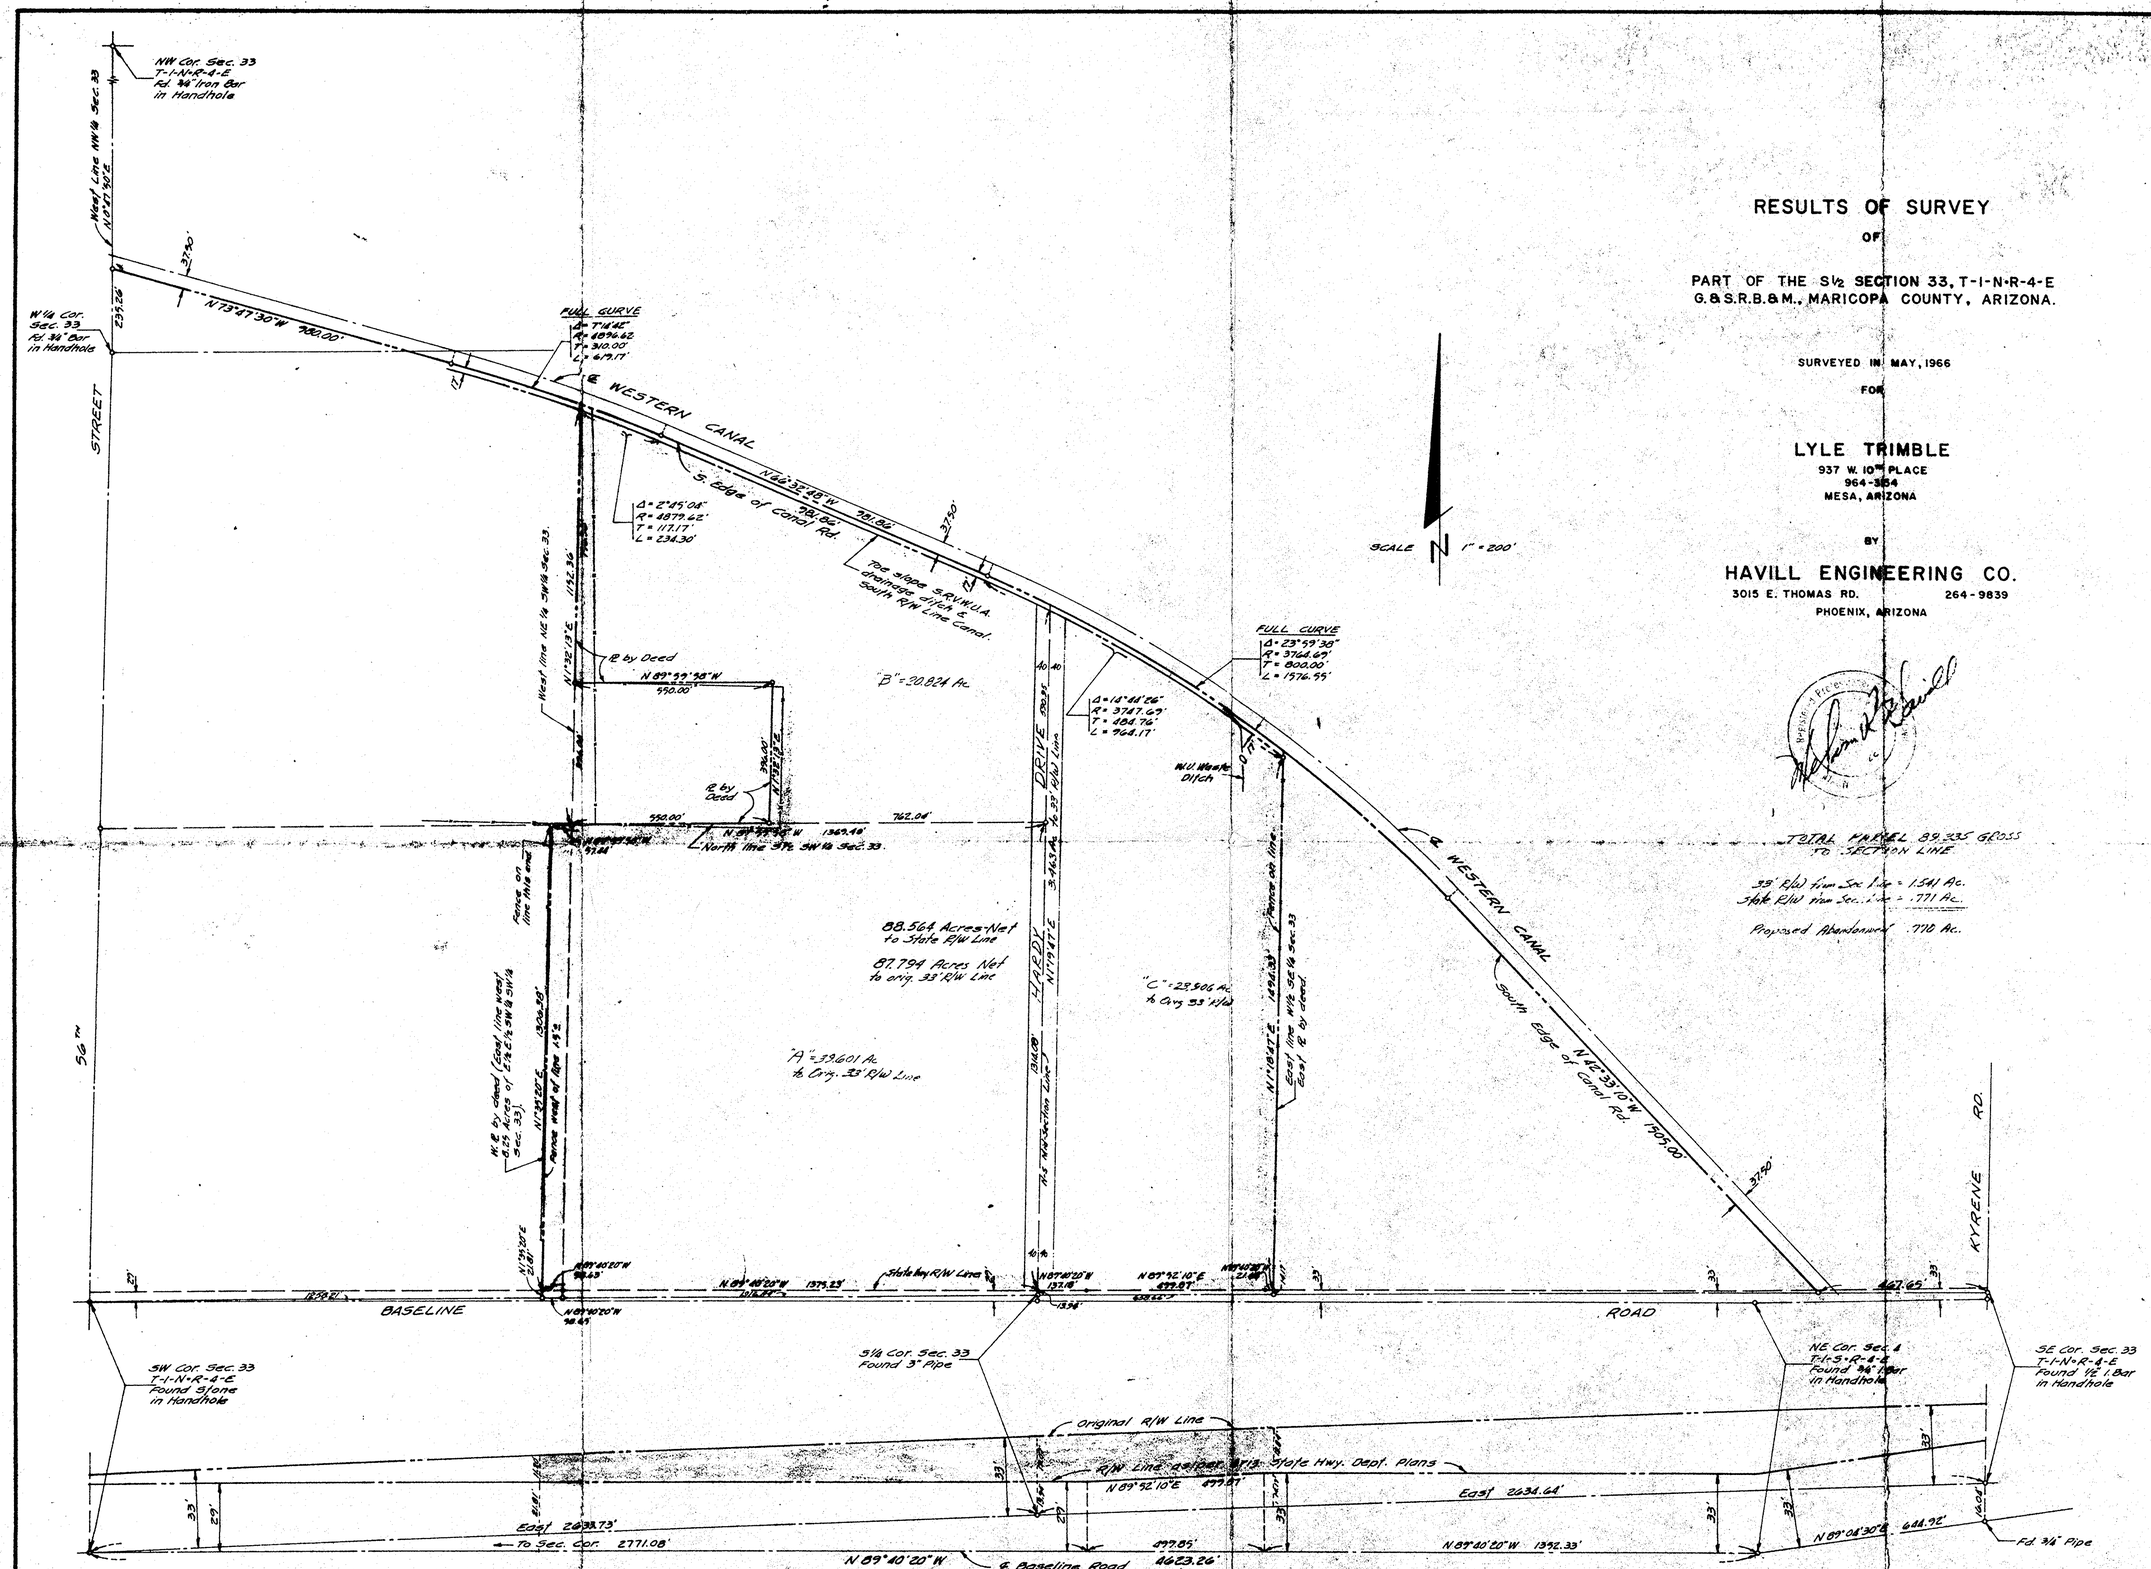

DETAIL OF BASELINE RD.
SECTION LINES & R/W LINES
(1"=200' E-W) (1"=30' N-S)

TOTAL PARCEL 89.235 GROSS TO SECTION LINE

33' R/W from Sec. Line = 1.541 Ac.
State R/W from Sec. Line = .771 Ac.

Proposed Abandonment .770 Ac.

DIN # 58414-1

JOB NO. 589-1-1

MAP NO. M-147