# REPORT OF SURVEY
# FOR
# COW PALACE FARMS

46th St. & BASELINE Rd.
PHOENIX, ARIZONA
OF

That Portion Of Property Described In Docket 3484, Page 77, M.C.R. Shown Hereon.

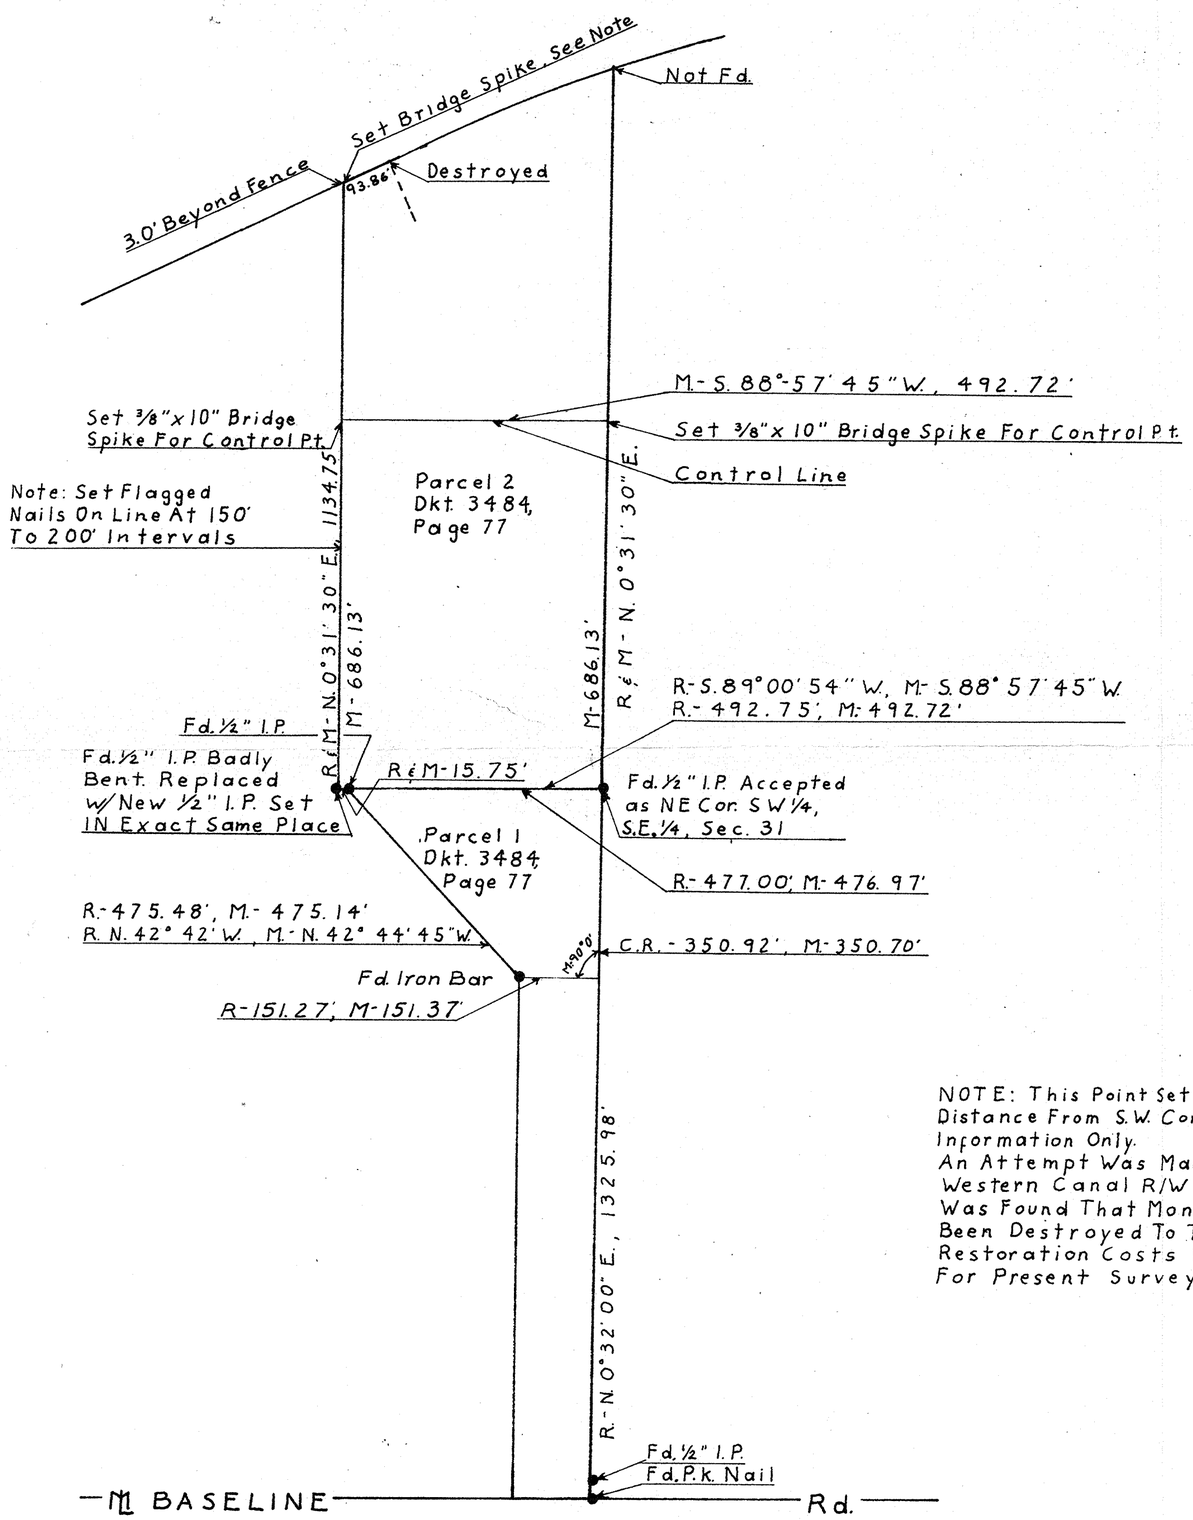


NOTE: This Point Set At Record Distance From S.W. Cor. Parcel 2 For Information Only.
An Attempt Was Made To Run The Western Canal R/W Line In, But It Was Found That Monumentation Had Been Destroyed To The Extent That Restoration Costs Would Be Prohibitive For Present Survey Requirements.

N

1" = 20'

LEGEND:
- ● - Mon. Found
- O - 1/2 I.P. Set
- M - Measured In The Field
- R - Data Docket 3484, Page 77, M.C.R.

CERTIFICATION:
This Will Certify That The Work Shown Hereon Was Done By Me March 14th & 16th, 1967

Eugene T. Shelley
3/9/67

ARIZONA SURVEYING SERVICE
1114 N. 7th St., PHOENIX, ARIZONA
Drawing No. L-67-481

DIN# 58416-1