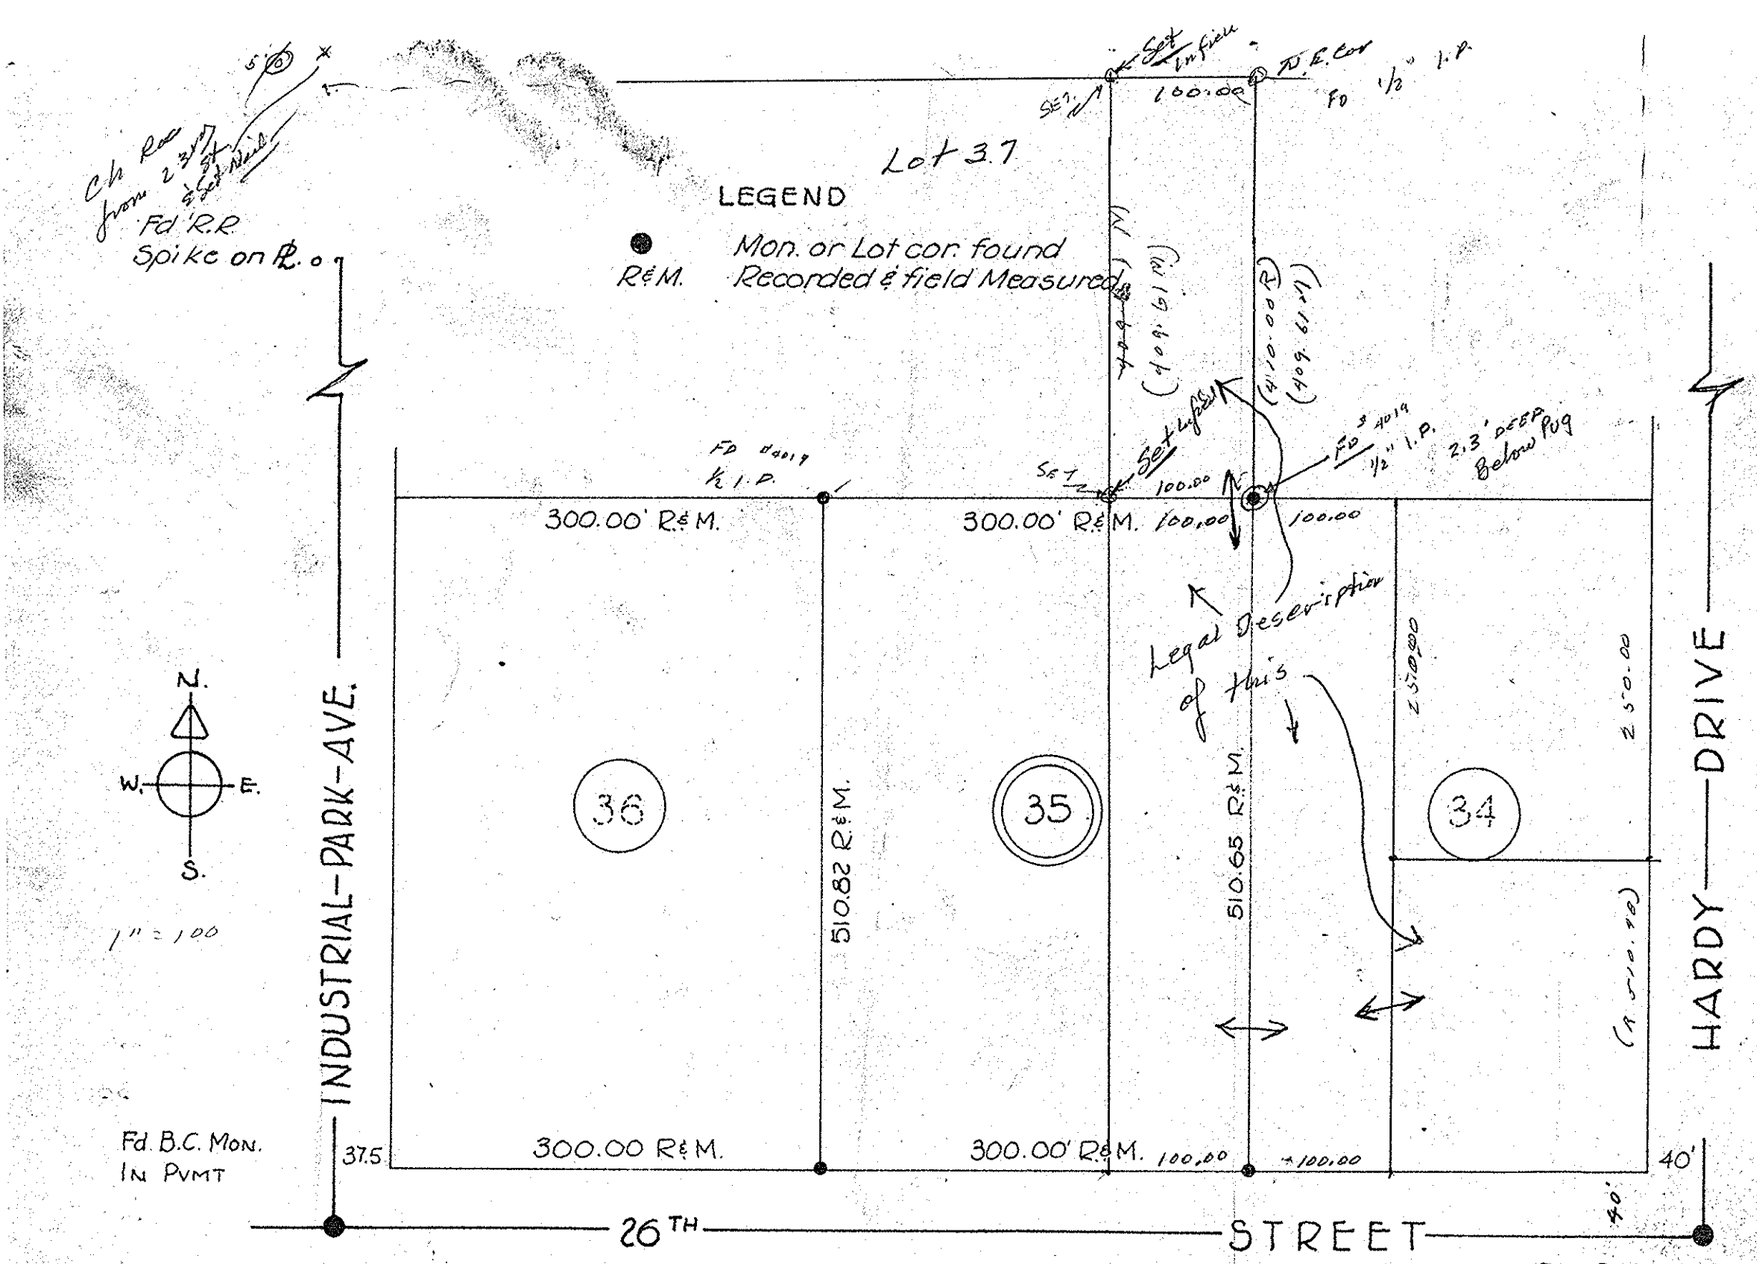

REPORT OF SURVEY

Of Lot 35 of Polo Verde Industrial Park, a subdivision of the N.W 1/4 of Sec. 28, T.1N., R4E. of the G.&S.R. B.&M., Maricopa Co., Arizona. Rec. in Dkt. 105, P.31 M.C.R.
For INDUSTRIAL PARK CORP.
P.O. Box 87.
TEMPE, ARIZONA.

N 0-21-14 W
S 89-57-33 W
21 14
89-78-57
179-59-60
90-18-57
89-41-03

REGISTERED LAND SURVEYOR
CERTIFICATE EXPIRES
F. B. BENTLEY, JR.
DEC. 31, 1966
ARIZONA, U.S.A.

This is to certify that the premises hereon shown was surveyed by me during August, 1966

Frank Bentley R.L.S #4019.

Registered Professional Engineer (Civil)
CERTIFICATE EXPIRES
FRANK BLIVEN BENTLEY, JR.
DEC. 31, 1966
ARIZONA U.S.A.

ARIZONA SURVEYING SERVICE
1114 N. 7TH STREET, PHOENIX, ARIZ. 85006
PROJECT L 66-462.

DIN # 58420-1