Scale 1"=40'

LEGEND:
R.= Distance from M.C.R.
M.= Measured in field

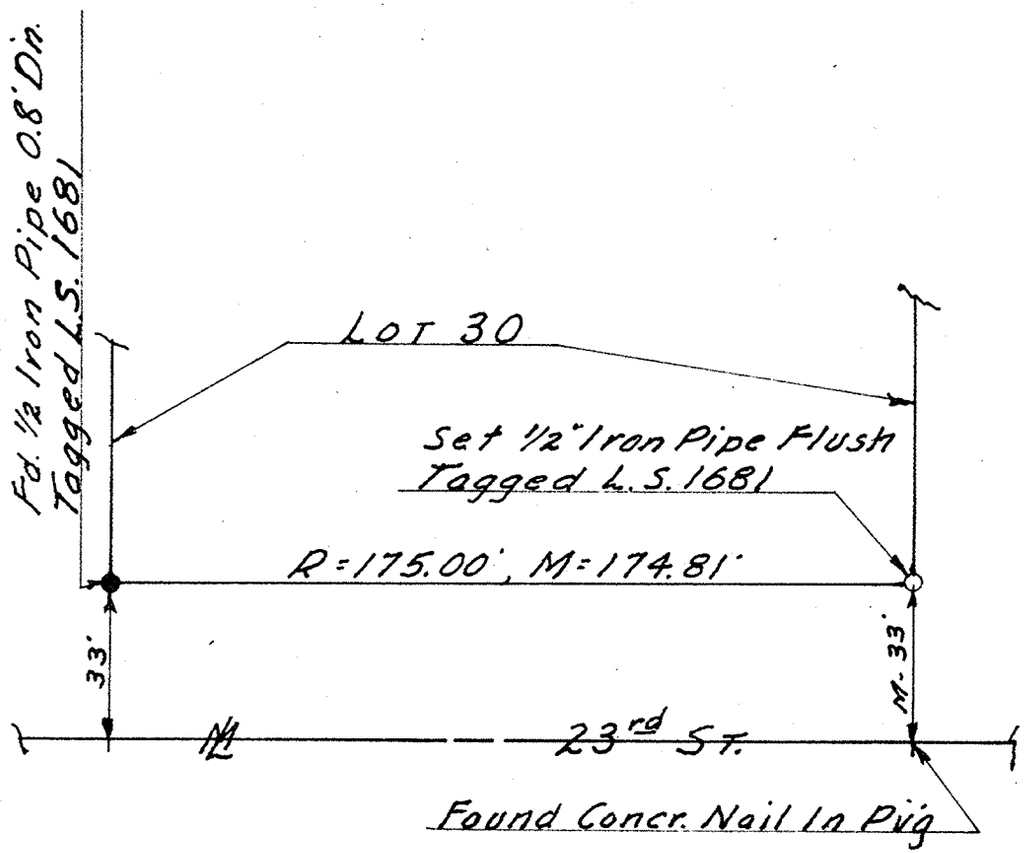

REPORT OF SURVEY

SHOWING THE RELOCATION OF THE S.E. COR. LOT 30, PALO VERDE INDUSTRIAL PARK AS SHOWN IN BOOK 105 OF MAPS, PAGE 31, M.C.R.

FOR

THE INDUSTRIAL PARK CORP.
P.O. BOX 87, TEMPE, ARIZONA

This will certify that the survey shown hereon was made by me on June 21, 1966

Eugene V. Shelley

REGISTERED LAND SURVEYOR
CERTIFICATE NO. 1681
EUGENE V. SHELLEY
Date Signed 6-21-66
ARIZONA, U.S.A.

ARIZONA SURVEYING SERVICE
1114 N. 7th ST. PHOENIX, ARIZONA
Drawing No. LE-65-424

DIN#58422-1