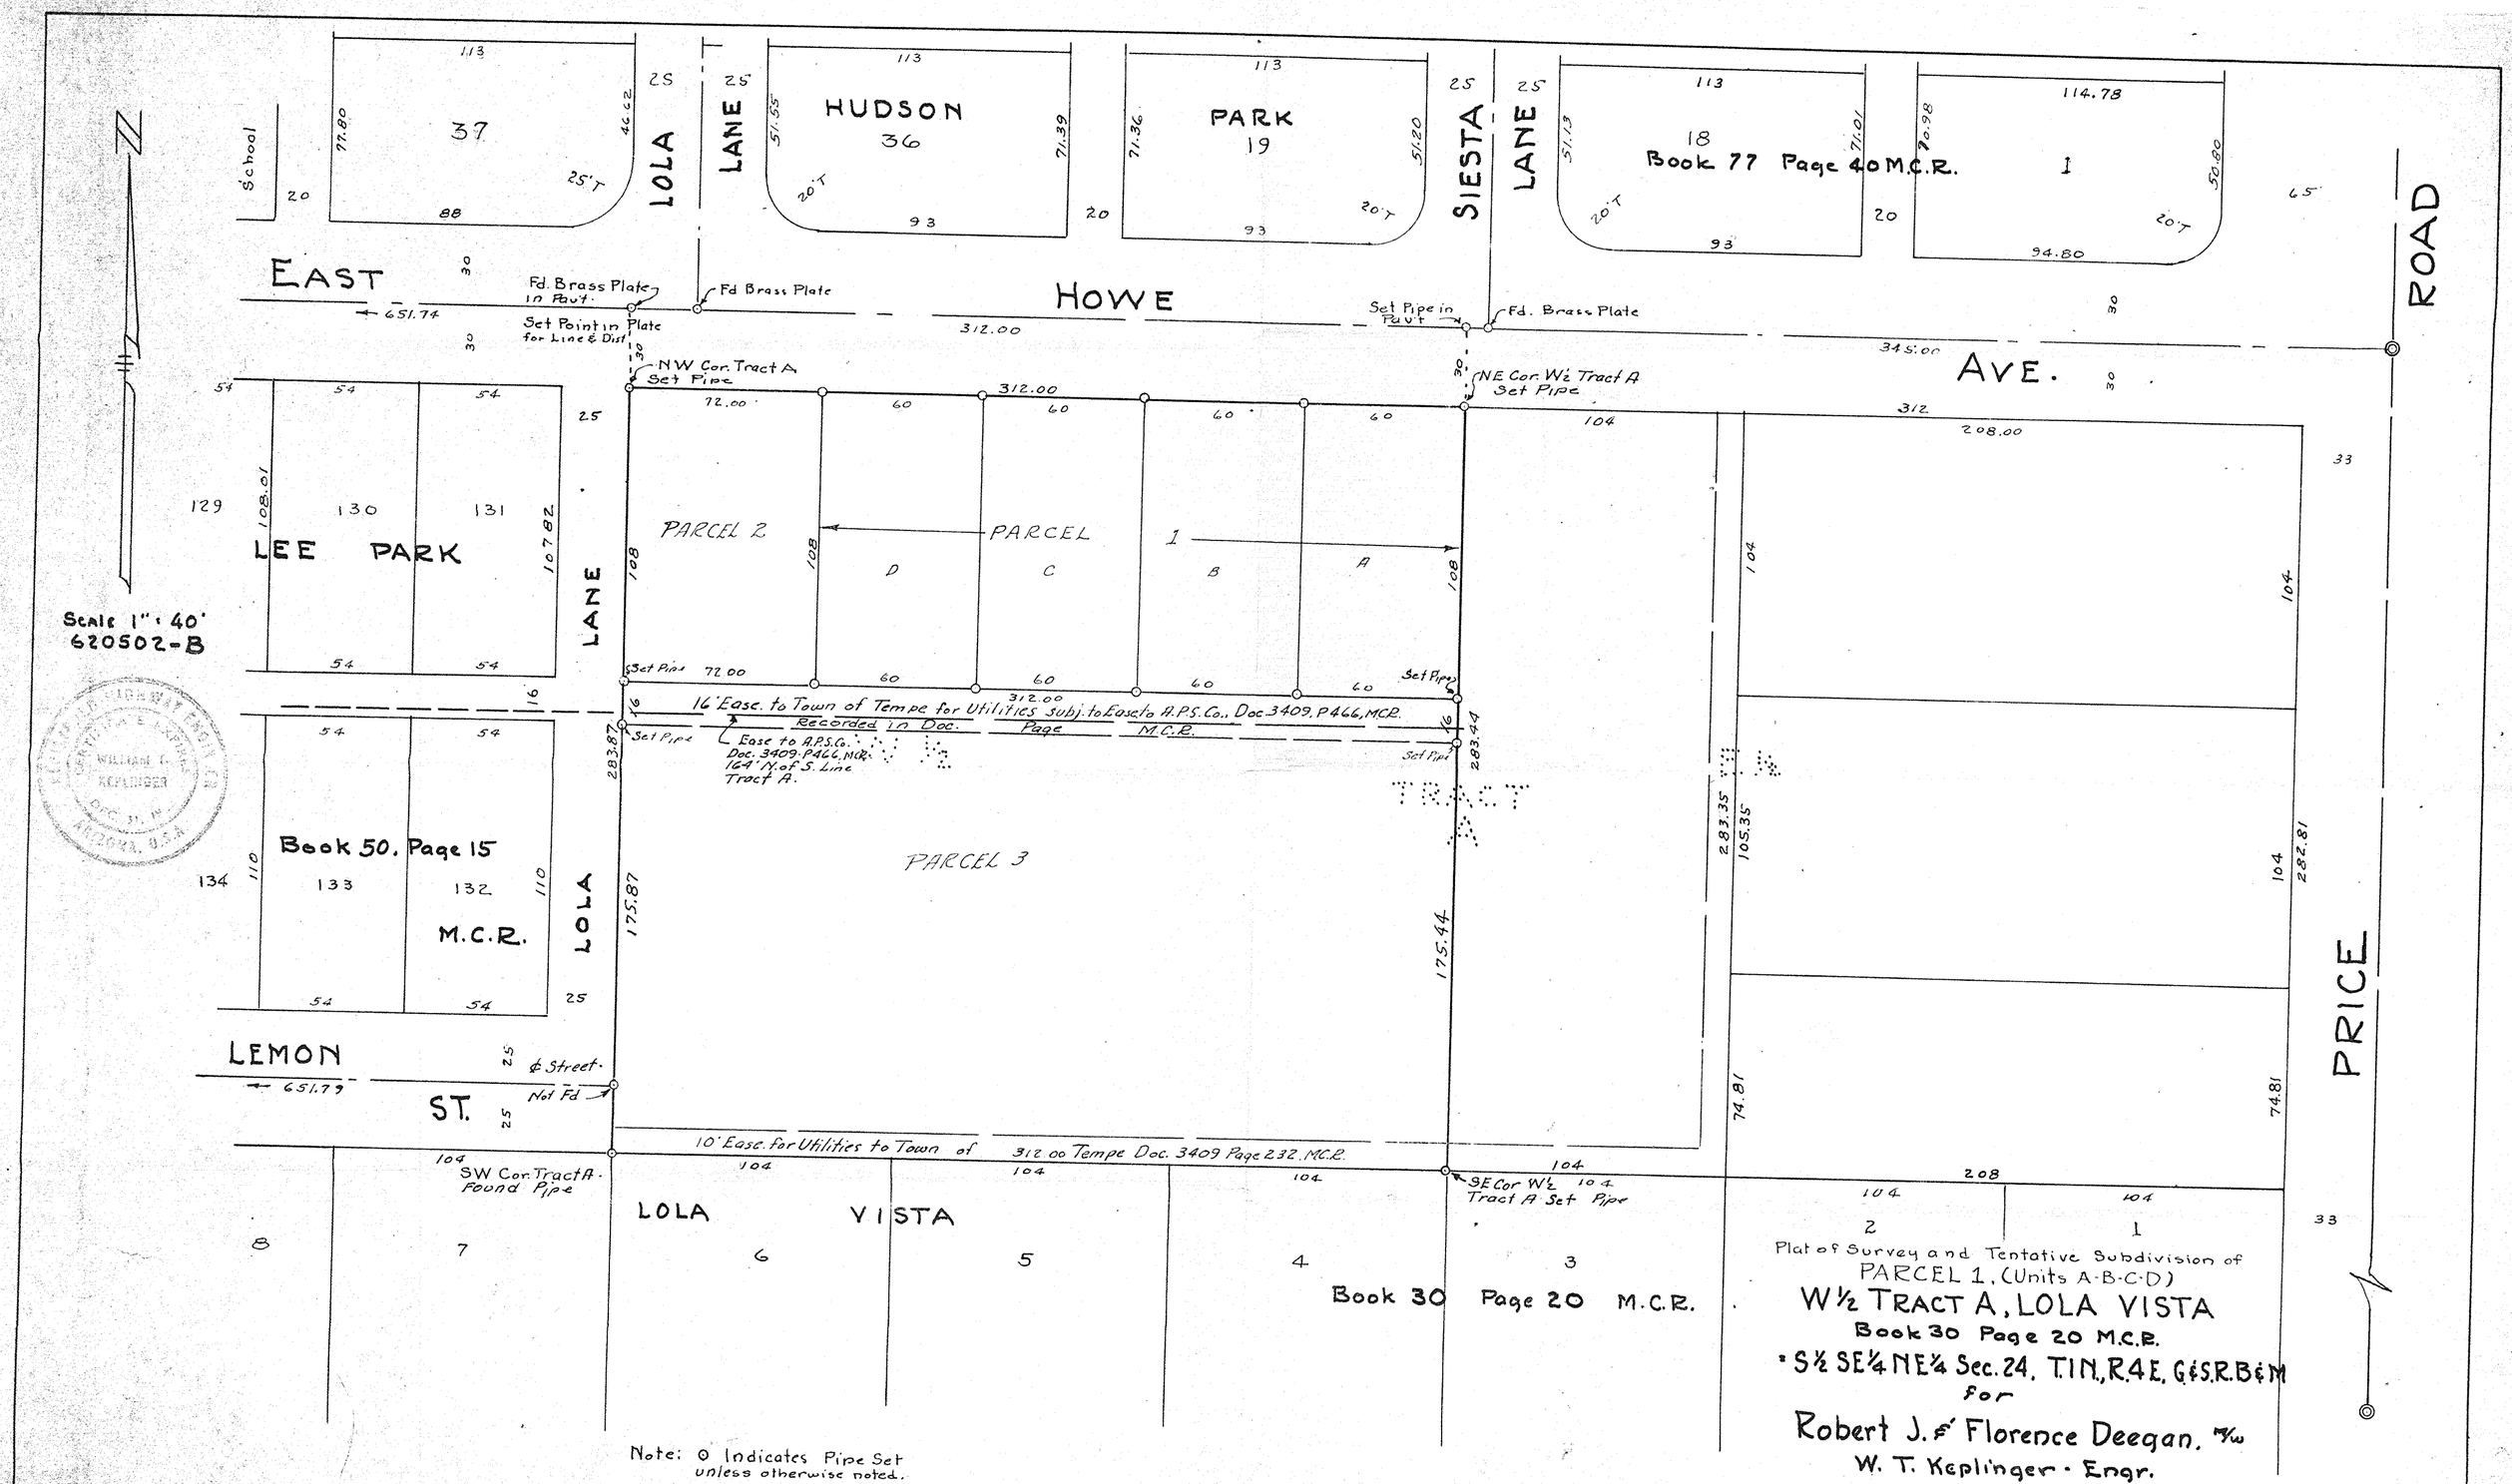
Scale 1" = 40'
620502-B
School
37
HUDSON
36
PARK
19
SIESTA
LANE
18
Book 77 Page 40 M.C.R.
1
LOLA
LANE
EAST
HOWE
AVE.
ROAD
Fd. Brass Plate in Pavt.
Set Point in Plate for Line & Dist.
Fd Brass Plate
Set Pipe in Pavt.
Fd. Brass Plate
NW Cor. Tract A Set Pipe
NE Cor. W½ Tract A Set Pipe
LEE PARK
130
131
PARCEL 2
PARCEL 1
D
C
B
A
16' Easc. to Town of Tempe for Utilities subj. to Easc. to A.P.S. Co., Doc. 3409, P466, M.C.R.
Recorded in Doc. Page M.C.R.
Easc. to A.P.S.Co. Doc. 3409, P466, M.C.R. 164' N. of S. Line Tract A.
Set Pipe
TRACT A
PARCEL 3
Book 50, Page 15
133
132
M.C.R.
LOLA
LANE
LEMON
ST.
℄ Street
Not Fd
10' Easc. for Utilities to Town of Tempe Doc. 3409 Page 232, M.C.R.
SW Cor. Tract A. Found Pipe
SE Cor W½ Tract A Set Pipe
LOLA VISTA
Book 30 Page 20 M.C.R.
PRICE
Plat of Survey and Tentative Subdivision of
PARCEL 1, (Units A-B-C-D)
W½ TRACT A, LOLA VISTA
Book 30 Page 20 M.C.R.
S½ SE¼ NE¼ Sec. 24, T1N, R4E, G&S.R.B&M
for
Robert J. & Florence Deegan, H/W
W. T. Keplinger - Engr.
Note: ⊙ Indicates Pipe Set unless otherwise noted.

DIN# 58425-1