REPORT OF SURVEY

OF

The Portion Of The N.½, N.W.¼, N.W.¼, Sec. 15, T.1N., R.5E., G.&S.R.B.&M. Shown Hereon

FOR

THE CIRCLE K CORP

2810 W. CAMELBACK ROAD
PHOENIX, ARIZONA

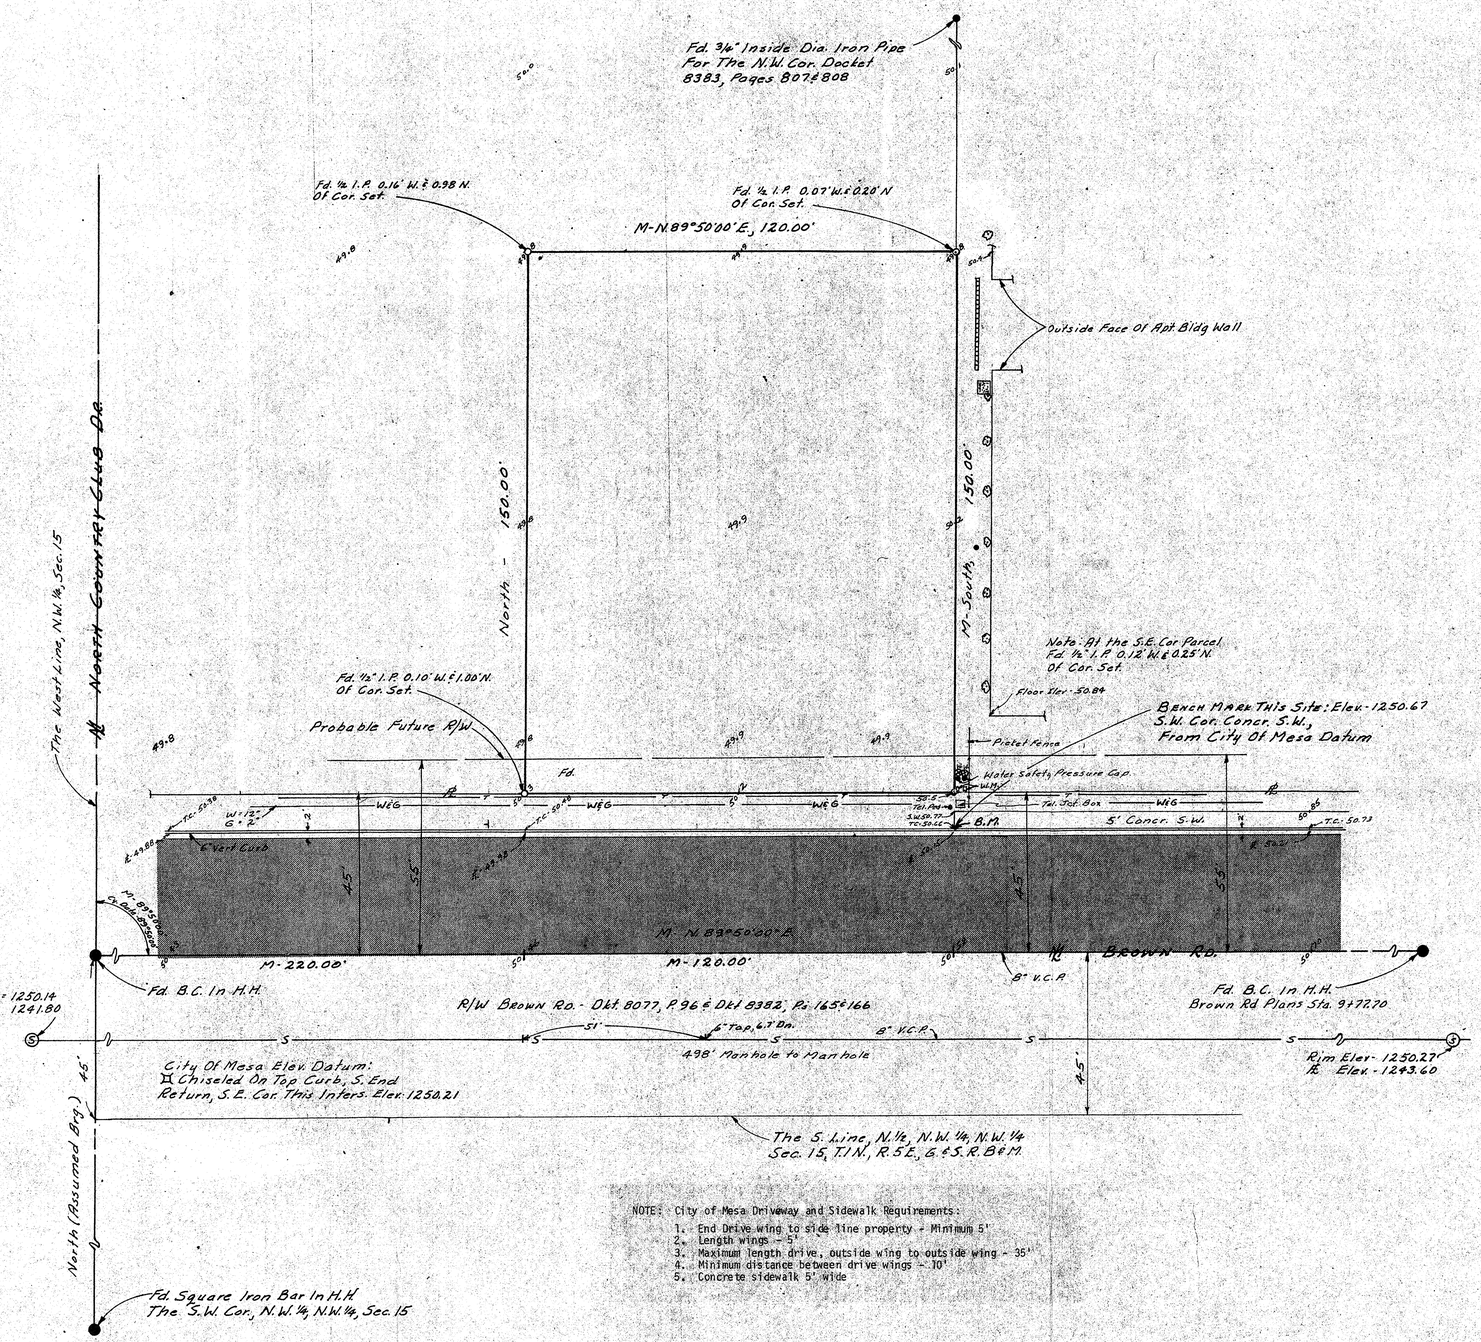

NOTE: City of Mesa Driveway and Sidewalk Requirements:

1. End Drive wing to side line property - Minimum 5'
2. Length wings - 5'
3. Maximum length drive, outside wing to outside wing - 35'
4. Minimum distance between drive wings - 10'
5. Concrete sidewalk 5' wide

N

Scale: 1" = 20'

LEGEND

- = Asphaltic Concrete Paving
- ● = Monument Found
- ● = Iron Pipe or Iron Bar Found
- ○ = 1/2" I.D. Iron Pipe Tagged L.S. 1681 Set This Survey
- R = M.C.R. and/or Description Furnished by Circle K Corp
- CR = Calculated From R
- M = Measured In Field
- CM = Calculated From M
- -○- = Power Pole
- -●- = Telephone Pole
- -●- = Power & Telephone Pole
- —S— = Sanitary Sewer Line
- —W— = Water Line
- —G— = Gas Line
- ⊗ = Valve
- ←—← = Center line Drainage
- —T— = Underground Telephone Cable
- B.C. = Brass Cap
- H.H. = Handhole
- C.P. = Concrete Pipe
- —○— = Water Meter
- —△— = Sewer Cleanout
- 50.72 = Elev to read 1250.72
- ▣ = Underground Irrigation Sprinkler Head
- ⊙⊃ = Street Light Pole

CERTIFICATION: This will certify that the survey shown hereon was done under my supervision during the month of *June & July, 1972*

Eugene V. Shelley

REGISTERED LAND SURVEYOR CERTIFICATE NO. 1681 EUGENE V. SHELLEY DATE SIGNED 7/6/72 ARIZONA, U.S.A.

ARIZONA SURVEYING SERVICE
5704 N. 27th AVENUE, PHOENIX, ARIZONA
Drawing No. E.P.L.-72-4701 , PH: 242-0539

DIN # 58431-1