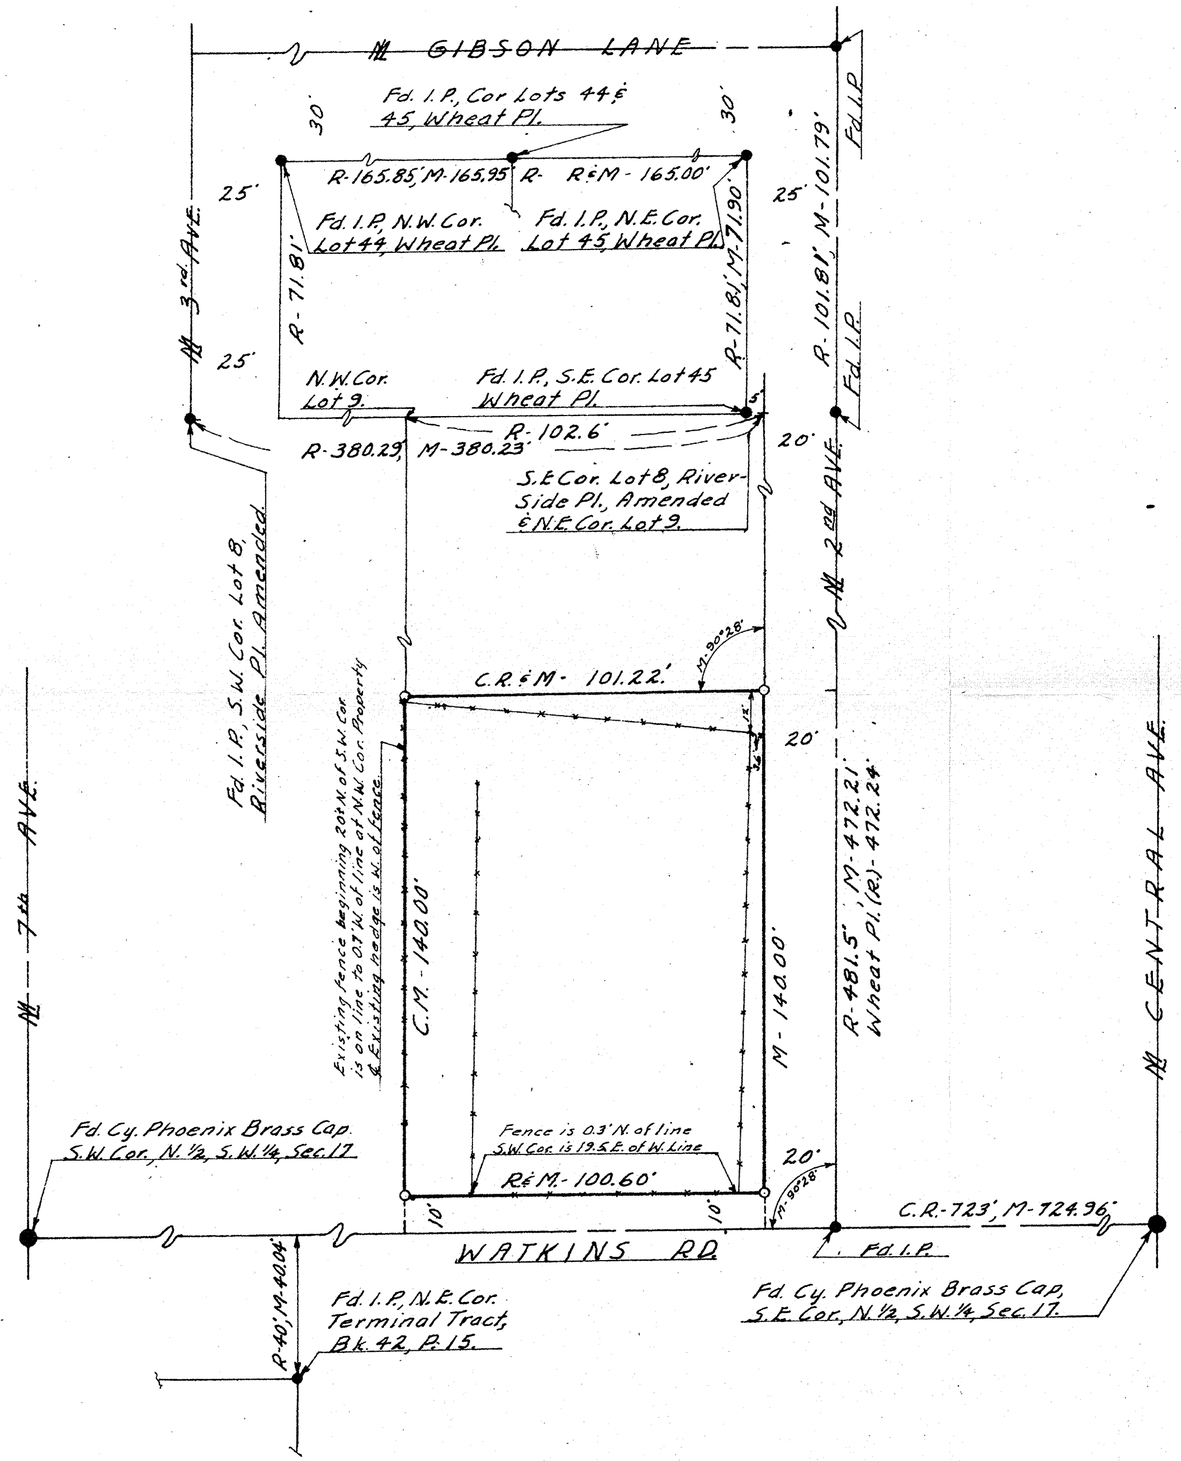

REPORT OF SURVEY

FOR

ROBERT C. BRISCOE, ET. AL.

OF

THE S. 150.00 FT. OF LOT 9 OF RIVER-SIDE PLACE, AMENDED, AS RECORDED IN BK. 6 OF MAPS, PAGE 25, M.C.R., EXCEPT THE S. 10.00 FT. THEREOF.

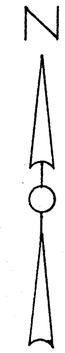

Scale, 1" = 30'

LEGEND:
O - 1/2" Iron Pipe Set This Survey.
R - Data From Books Of Maps 6-25 & 32-48, M.C.R.
M - Measured In The Field.
C.M. - Calculated From "M".

CERTIFICATION:
This will certify that the Survey shown hereon was done by me during October 1967.

Eugene V. Skelley

FOR: ROBERT C. BRISCOE, BRISCOE PAVING
P.O. Bx. 3766, PHOENIX, ARIZONA, 85030

ARIZONA SURVEYING SERVICE
2802 W. SOLANO DR., N., PHOENIX, ARIZONA.
DRAWING No. - L-67-494.

DIN # 58460-1