REPORT OF SURVEY

FOR

ROYAL REALTY

4800 NORTH CENTRAL AVE., PHOENIX, ARIZ.

OF

LOTS 1 & 2, BLOCK 3, EAST EVERGREEN, A SUBN IN THE N.E. 1/4, SEC. 5, T1N, R3E, G&SRB&M., AS RECORDED IN BOOK 3, MAPS, PAGE 53, M.C.R.

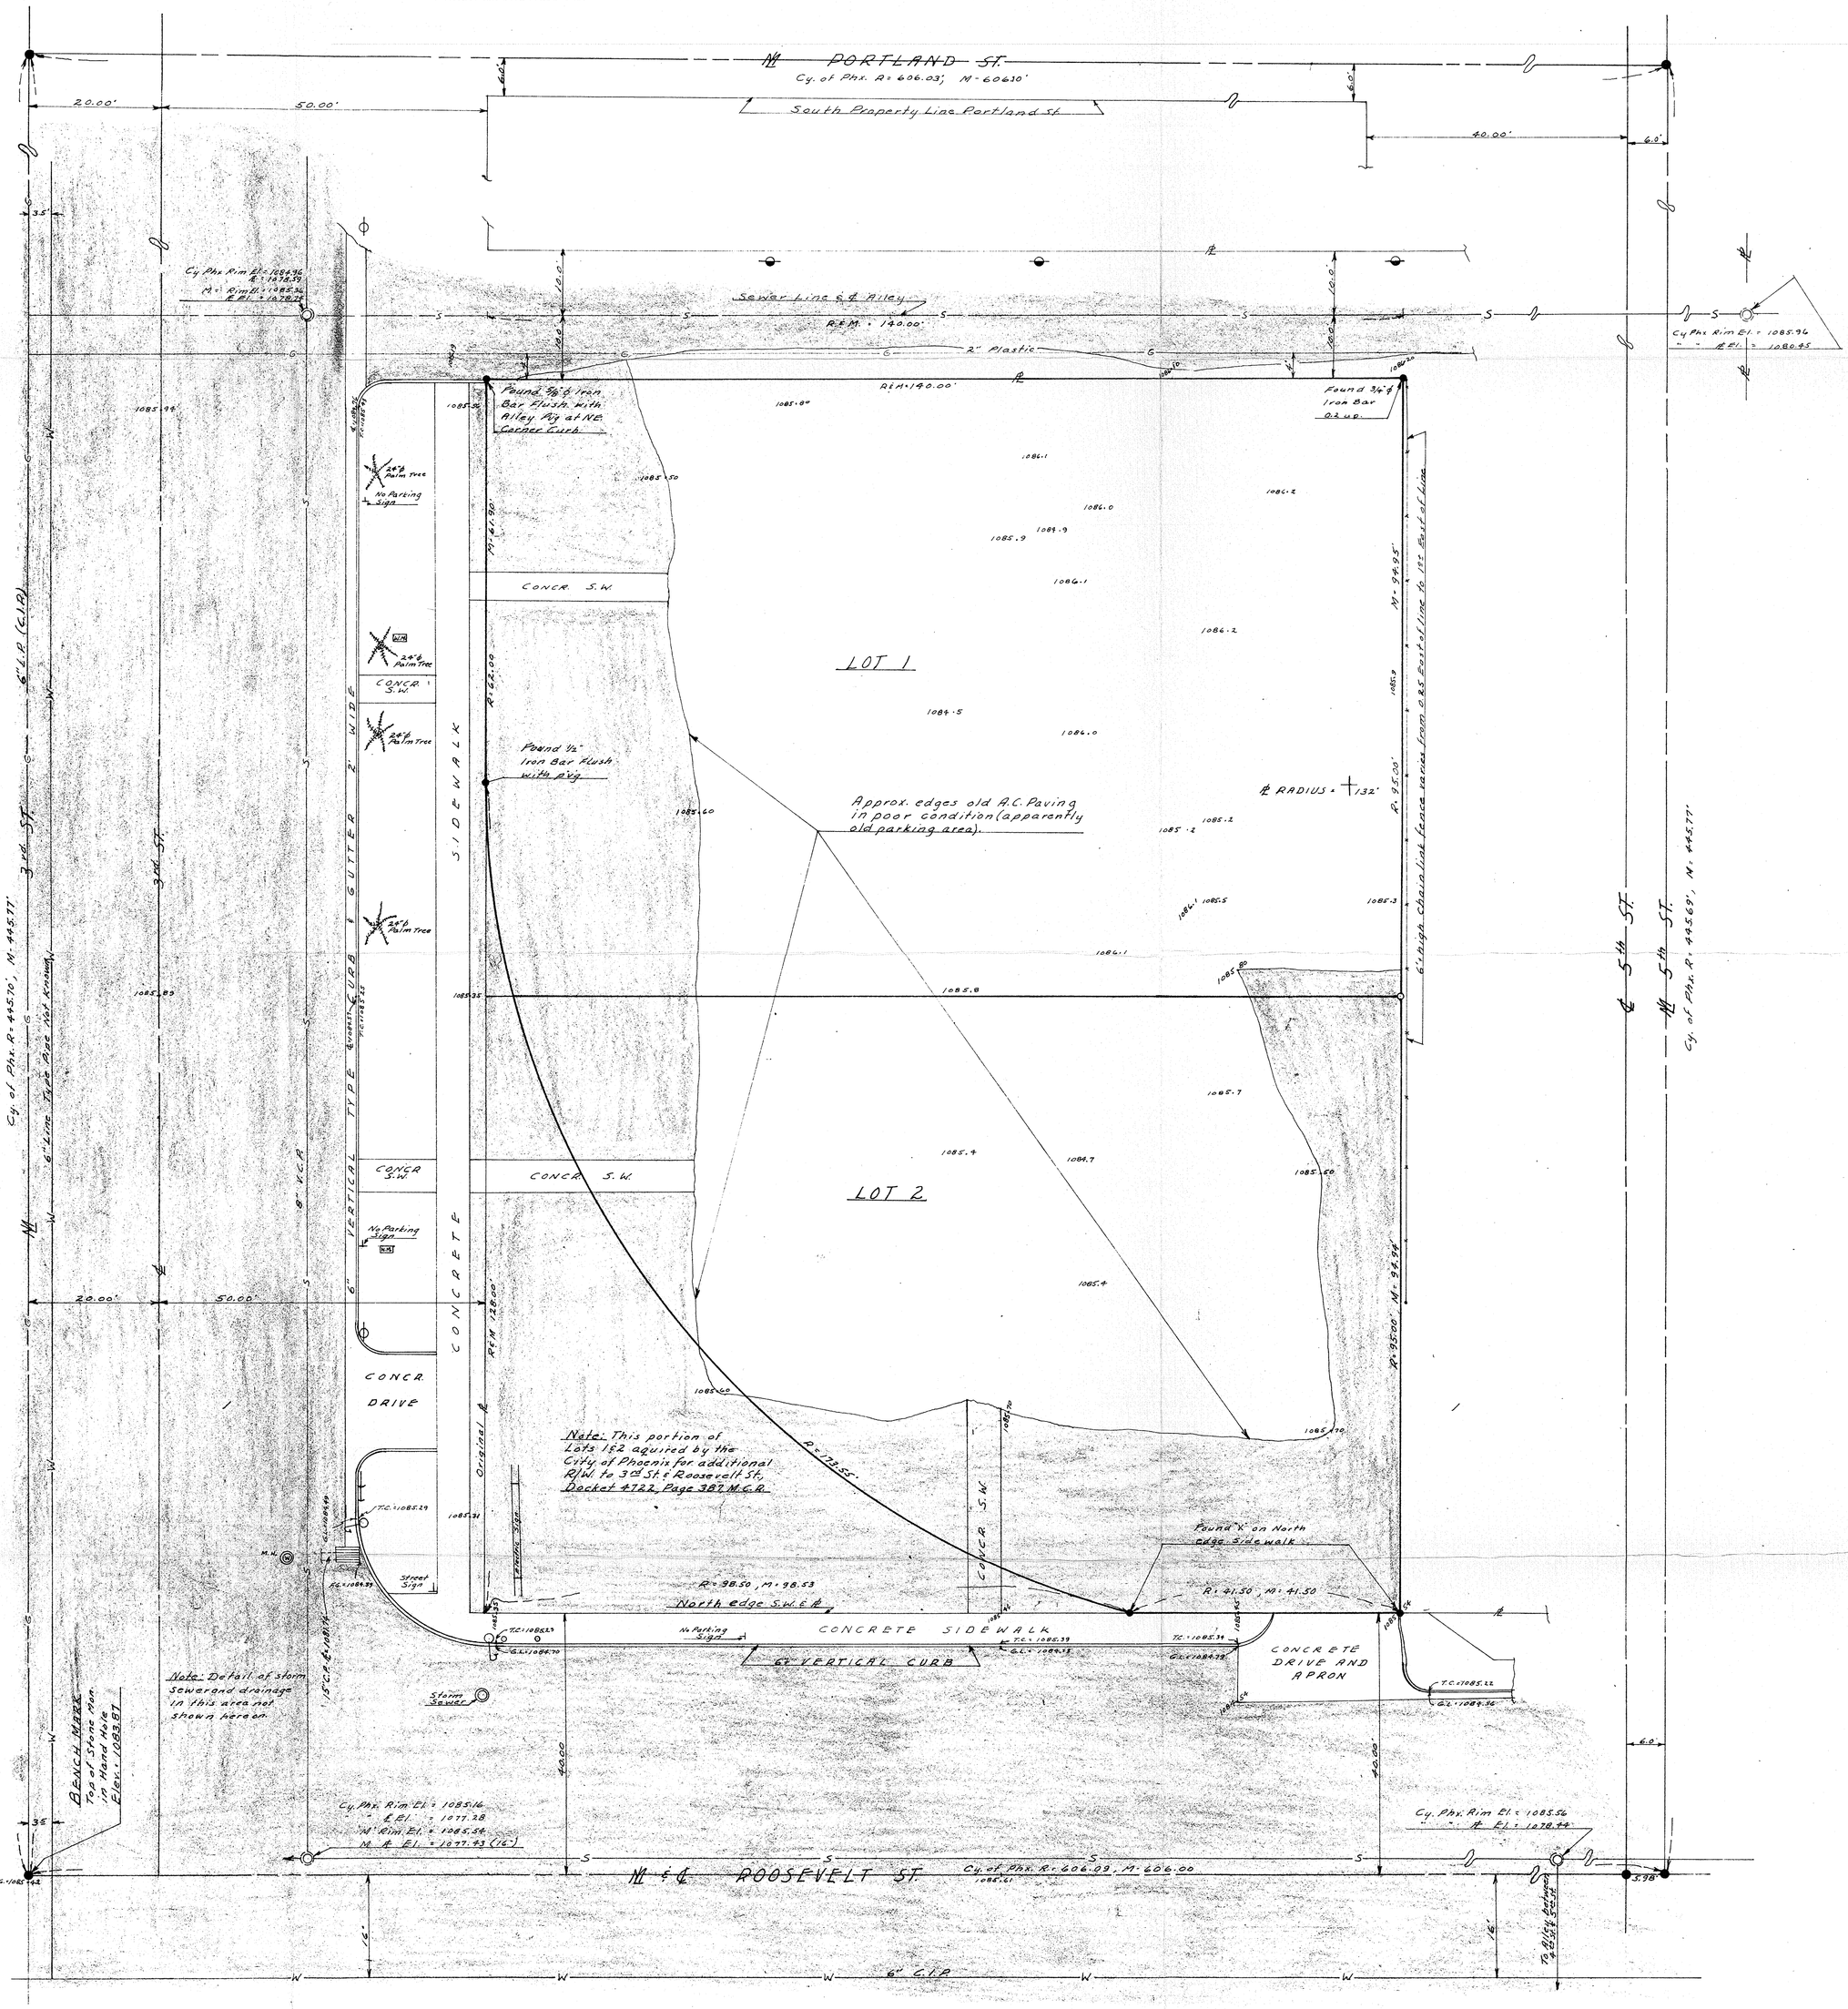

LEGEND:

- ● = Stone, with drill hole in top, in Hand Hole.
- ○ = 1/2" ϕ Iron Pipe Set.

City of Phoenix R: Composite Map 12-28

R: Book 3, Page 53, Maps & Dkt. 4722, P. 387, M.C.R.

- ⊕ = Joint use utility poles (Power & Tel).
- ⊖ = Power Poles
- ⊙ = Street Light

This will certify that the survey hereon shown was done by me during the month of July, 1964.

Eugene V. Bleiler

REGISTERED LAND SURVEYOR
CERTIFICATE NO. 5
EUGENE V. BLEILER
DEC 31, 1965
ARIZONA, U.S.A.

DRAWING No: LE 64-371

ARIZONA SURVEYING SERVICE
1114 N. 7TH ST. PHOENIX ARIZONA

DIN #58473-1