REPORT OF SURVEY
FOR
PHOENIX AMBULANCE, INC.
1009 N. 7TH ST, PHOENIX, ARIZ.

OF LOT 4, BLOCK 4, EAST EVER-GREEN, BOOK 3 OF MAPS, PAGE 53, M.C.R.

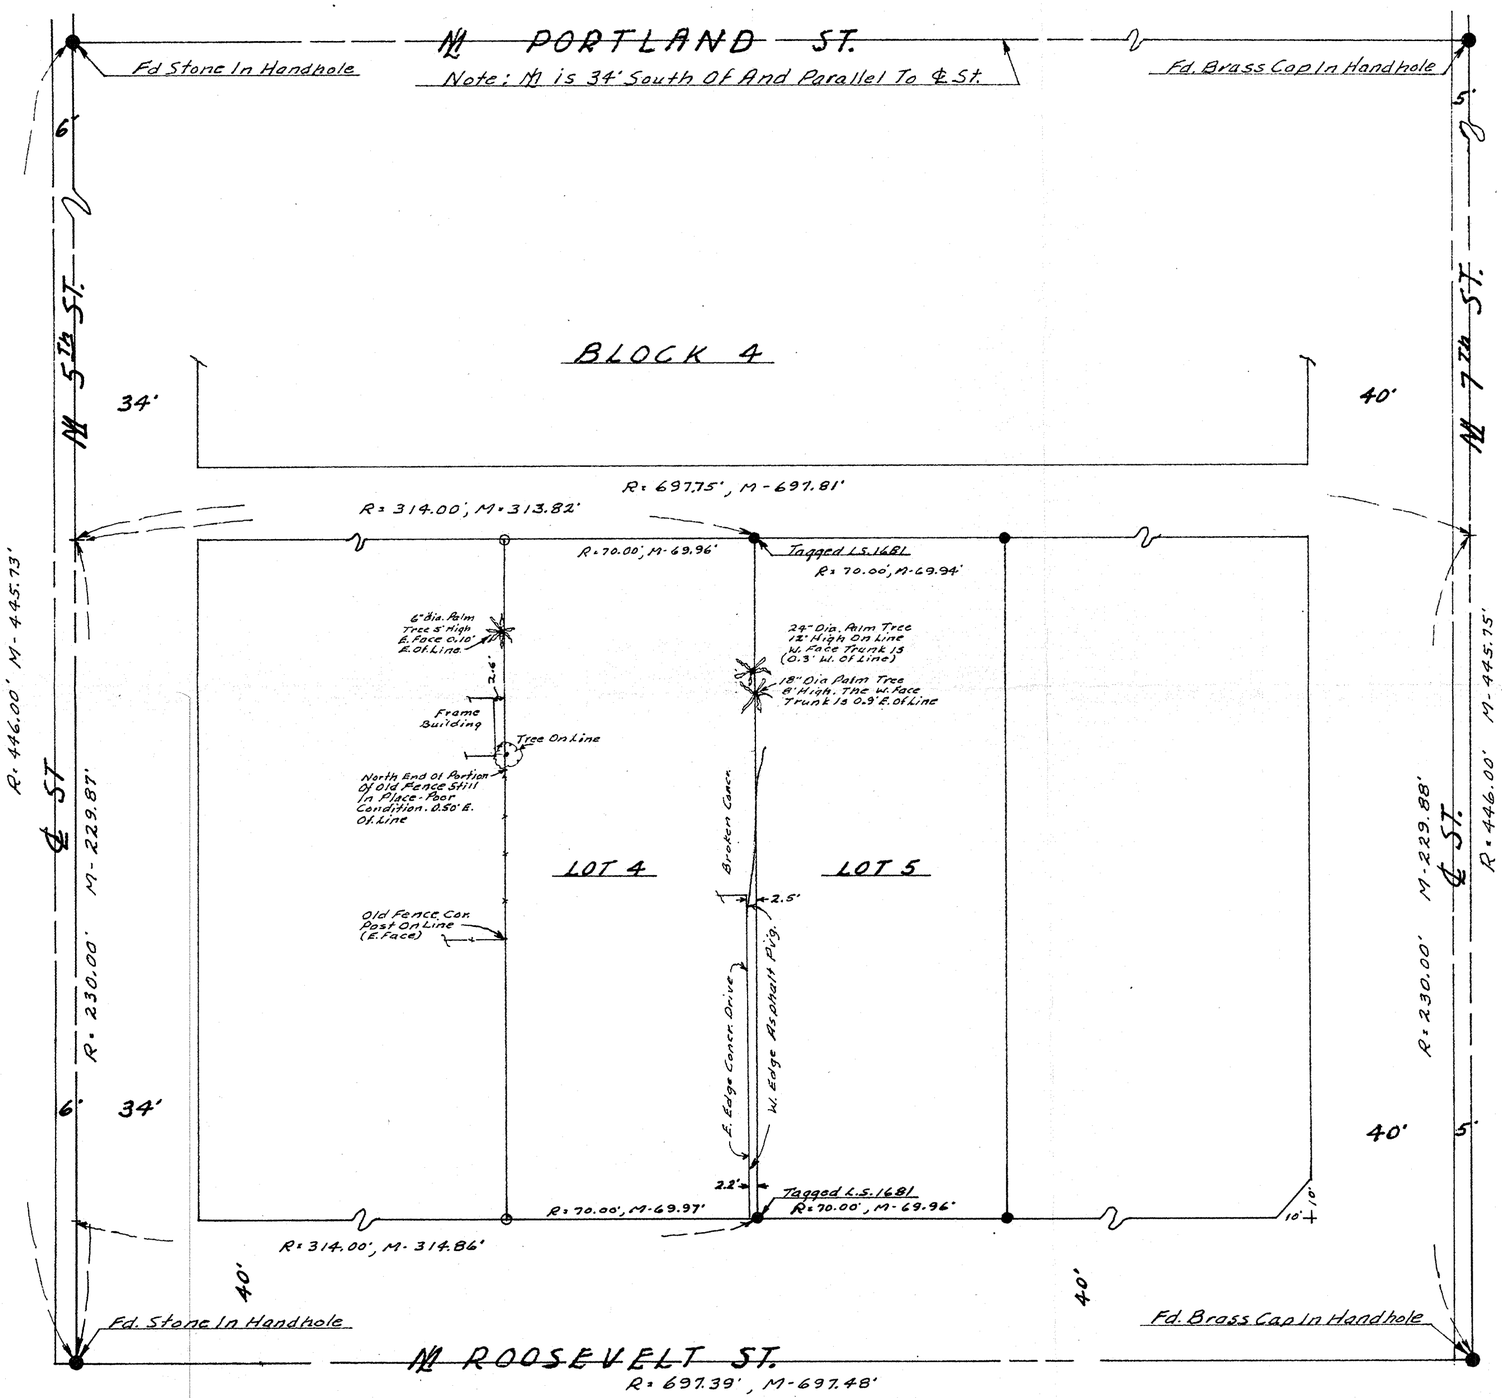

N

Scale, 1" = 30'

LEGEND:
o - 1/2" Iron Pipe Tagged L.S. 1681 Set This Survey
●● - Monuments Or Cors. Fd. This Survey.
R = Book 3, Page 53, M.C.R. & Cy. Phx. Map 12-28
M = Measured In The Field.

This Will Certify That The Survey Shown Hereon Was Made By Me During The Month Of April, 1967.

Eugene V. Shelley

EUGENE V. SHELLEY
4/26/67

ARIZONA SURVEYING SERVICE
1114 N. 7th ST. PHOENIX ARIZONA
DRAWING No. L-67-484

DIN # 58474-1