AKIZ. TITLE & TRUST CO
ESC. # 147107

SURVEY IN SECTION 15 T.1N R3E
SUBDIVISION OF THE NW¼ NE¼ NE¼
APRIL 11 + 12, 1955
FOR: GILL + KEEGAN
PHOENIX ARIZONA
SCALE - ONE INCH = 200 FEET

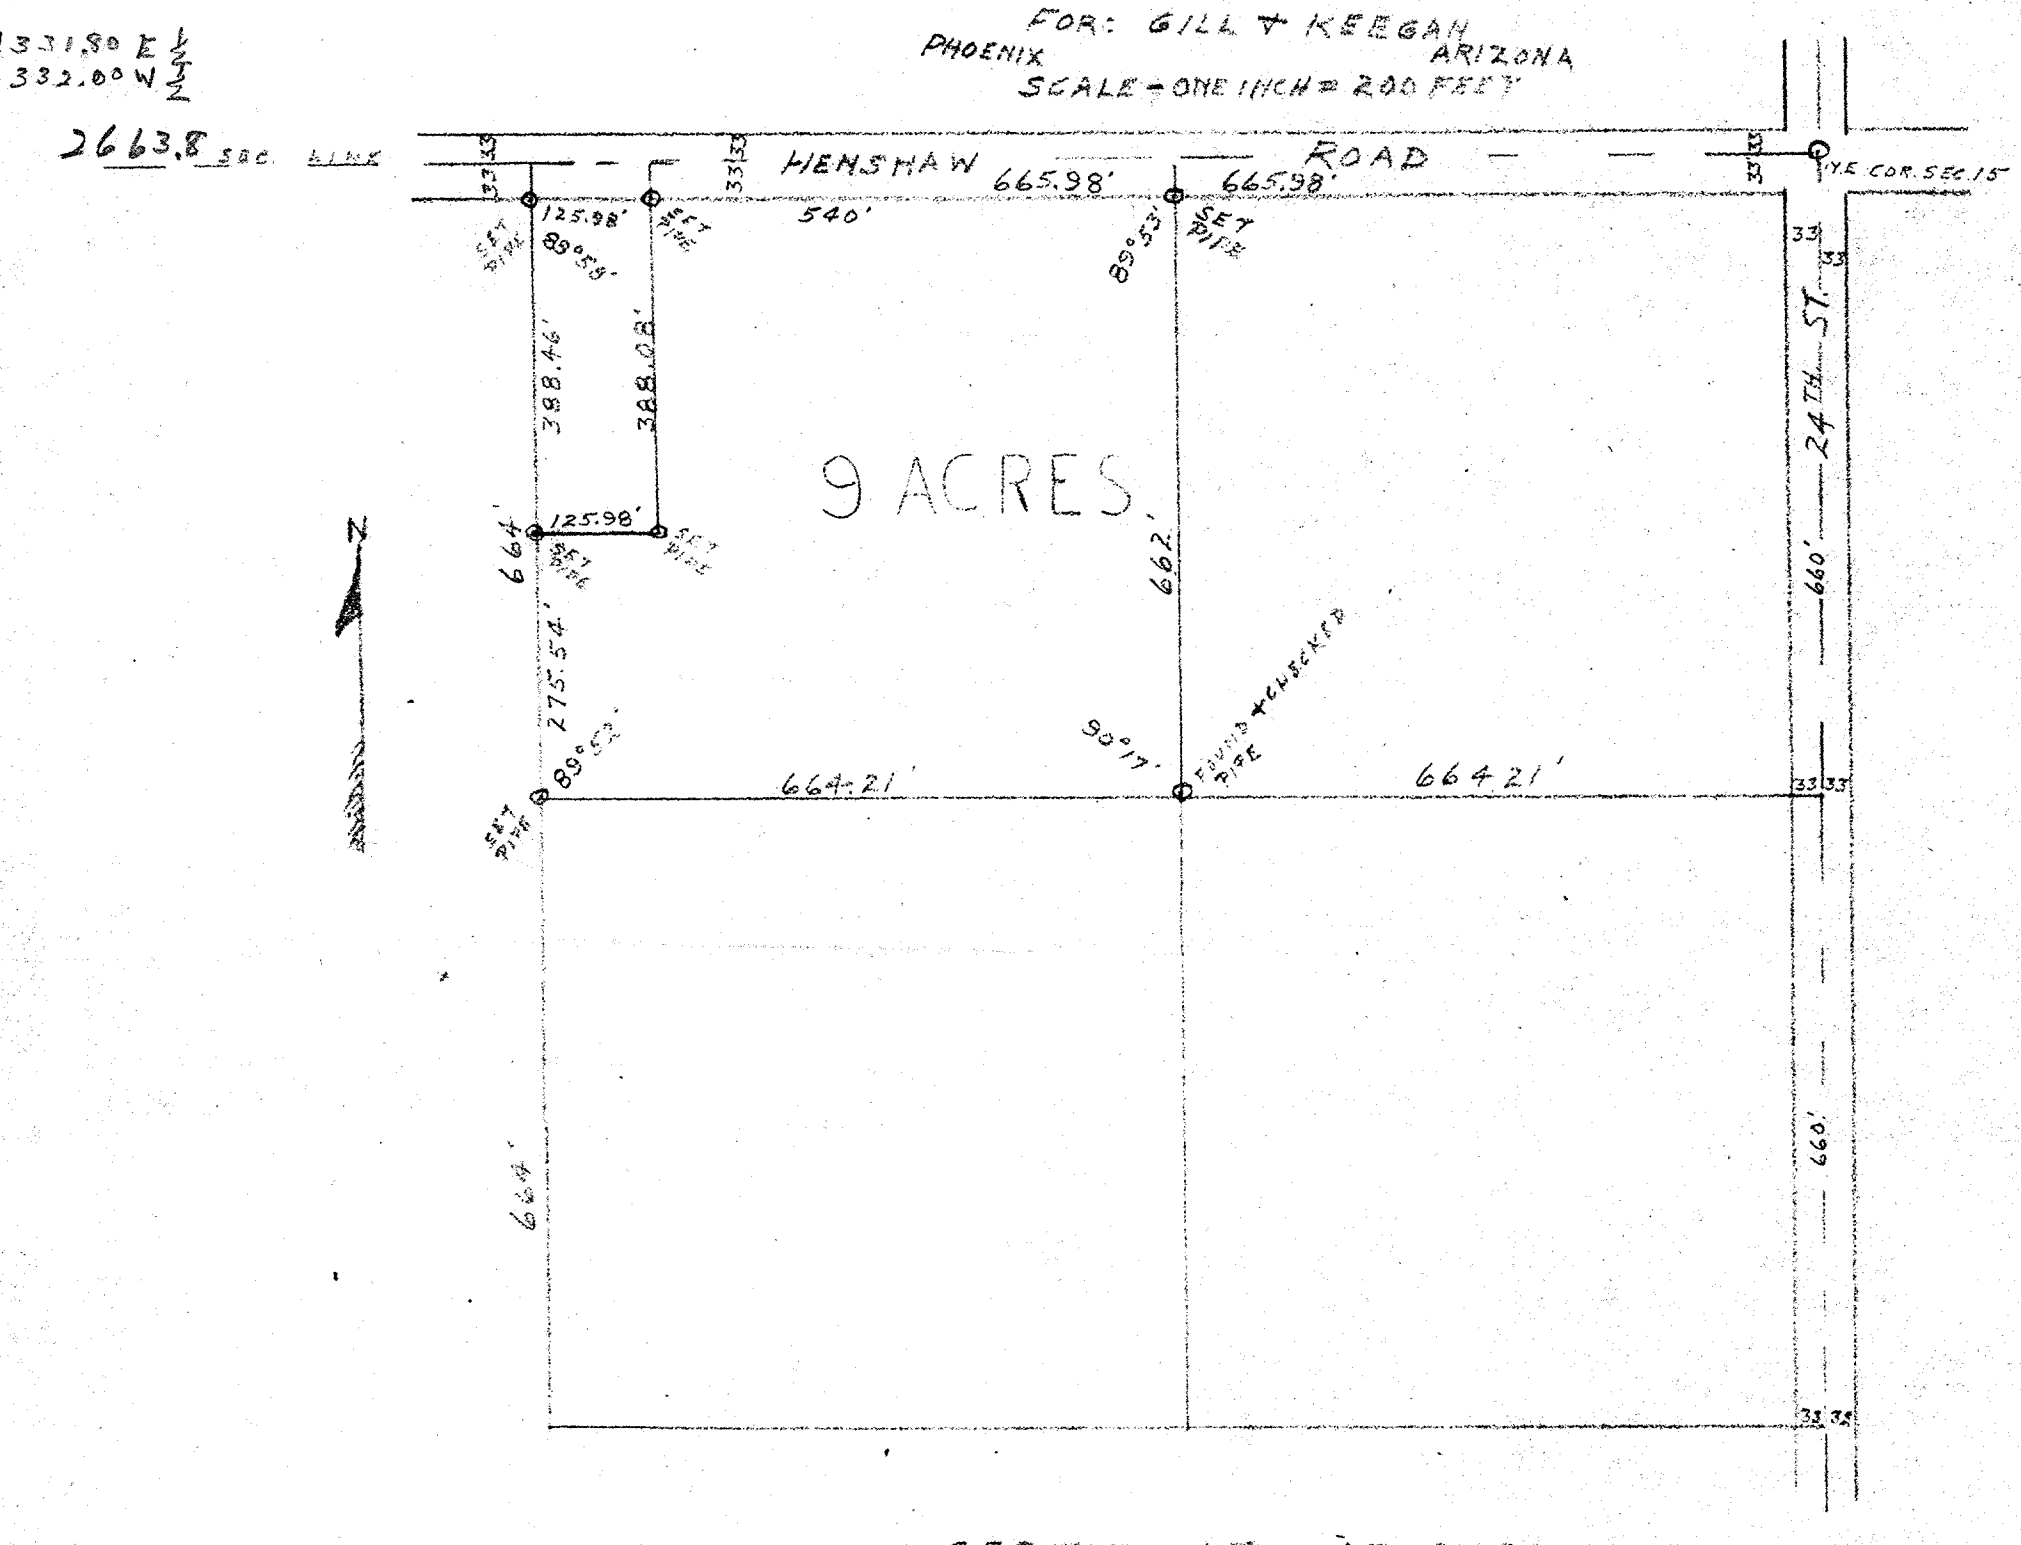

CERTIFICATE OF SURVEY

This is to certify that I have made a survey of the premises as shown by plat hereon and that I have set the property corners correct, this 12th day April 1955.

REGISTERED LAND SURVEYOR
BARTLETT ENGINEERING CO.
31 S. 1ST AVE.
PHOENIX, ARIZ.

REGISTERED LAND SURVEYOR
CERTIFICATE EXPIRES
Wm. H. BARTLETT
DEC. 31, 1955
ARIZONA, U.S.A.

15-1N-3E
Gill

DIN # 58478-1
15-1N-3E