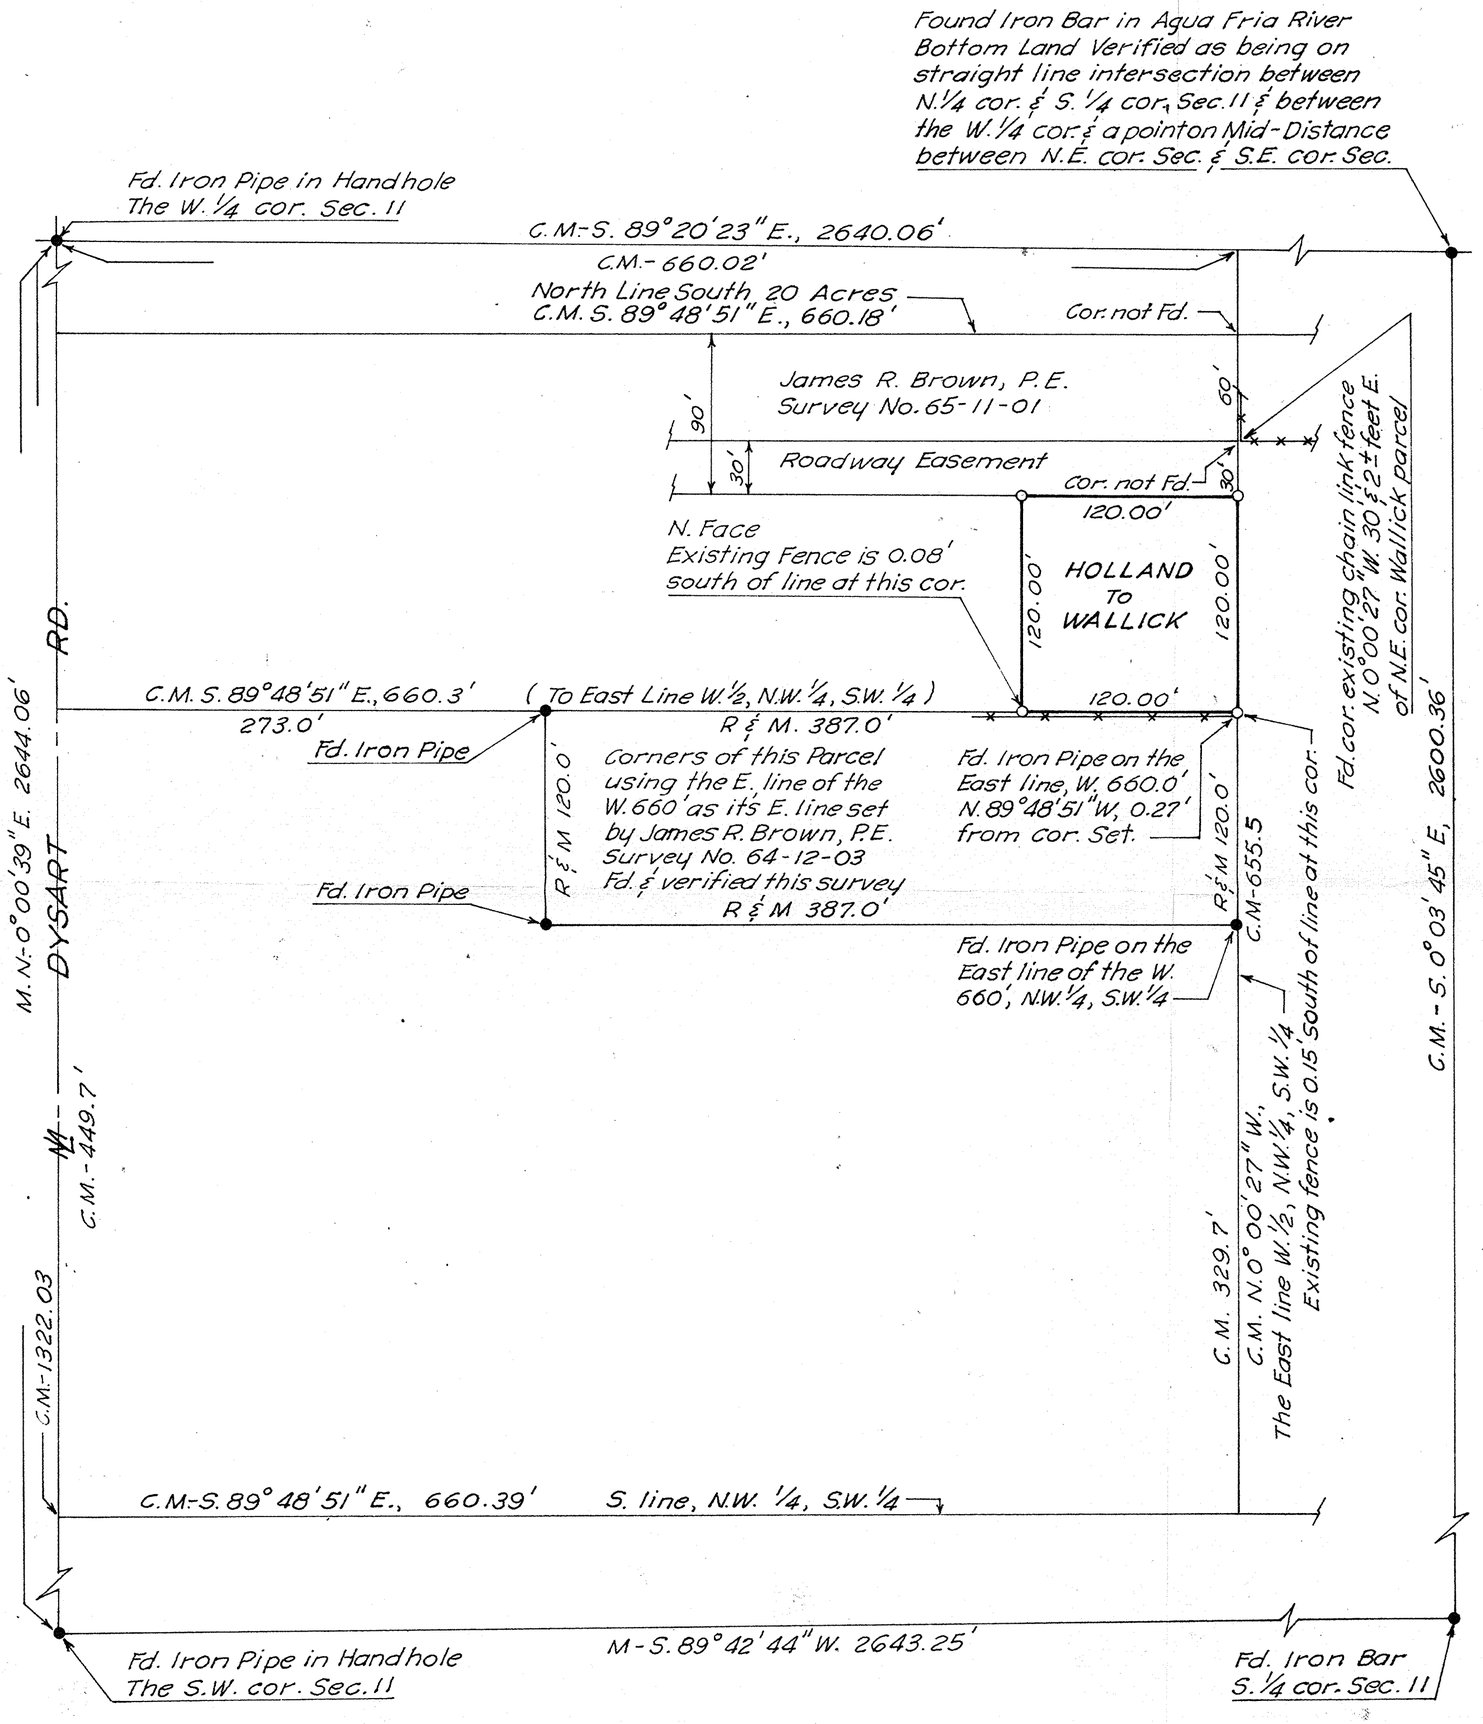

REPORT OF SURVEY
FOR
RONALD and PATRICIA WALLICK

212 Santa Cruz Drive
Goodyear, Arizona

OF

The East 120' of the W. 1/2, of the North 10 Acres of the South 20 Acres of the N.W. 1/4, S.W. 1/4, Sec. 11, T. 1 N., R. 1 W., G. & S.R.B. & M., Maricopa County, Arizona EXCEPT the North 90' & EXCEPT the South 120'

N

Scale 1" = 60'

LEGEND

- ● – Monument Found
- ○ – 1/2" inside diameter Iron Pipe tagged L.S. 1681 set this survey
- M – Field Measurement
- C.M. – Calculated from M

Certification:

This will certify that the field work for the 1/4 Section boundary information shown hereon was done by me in July & August 1959 & the remainder was done by me on July 22nd & August 4th 1970

REGISTERED LAND SURVEYOR CERTIFICATE NO. 1681 EUGENE SHELLEY Date Signed 8/13/70 ARIZONA U.S.A.

Eugene Shelley

ARIZONA SURVEYING SERVICE
5704 N. 27th Avenue
Phoenix, Arizona
Drawing No. L-70-7605

DIN # 58486-1