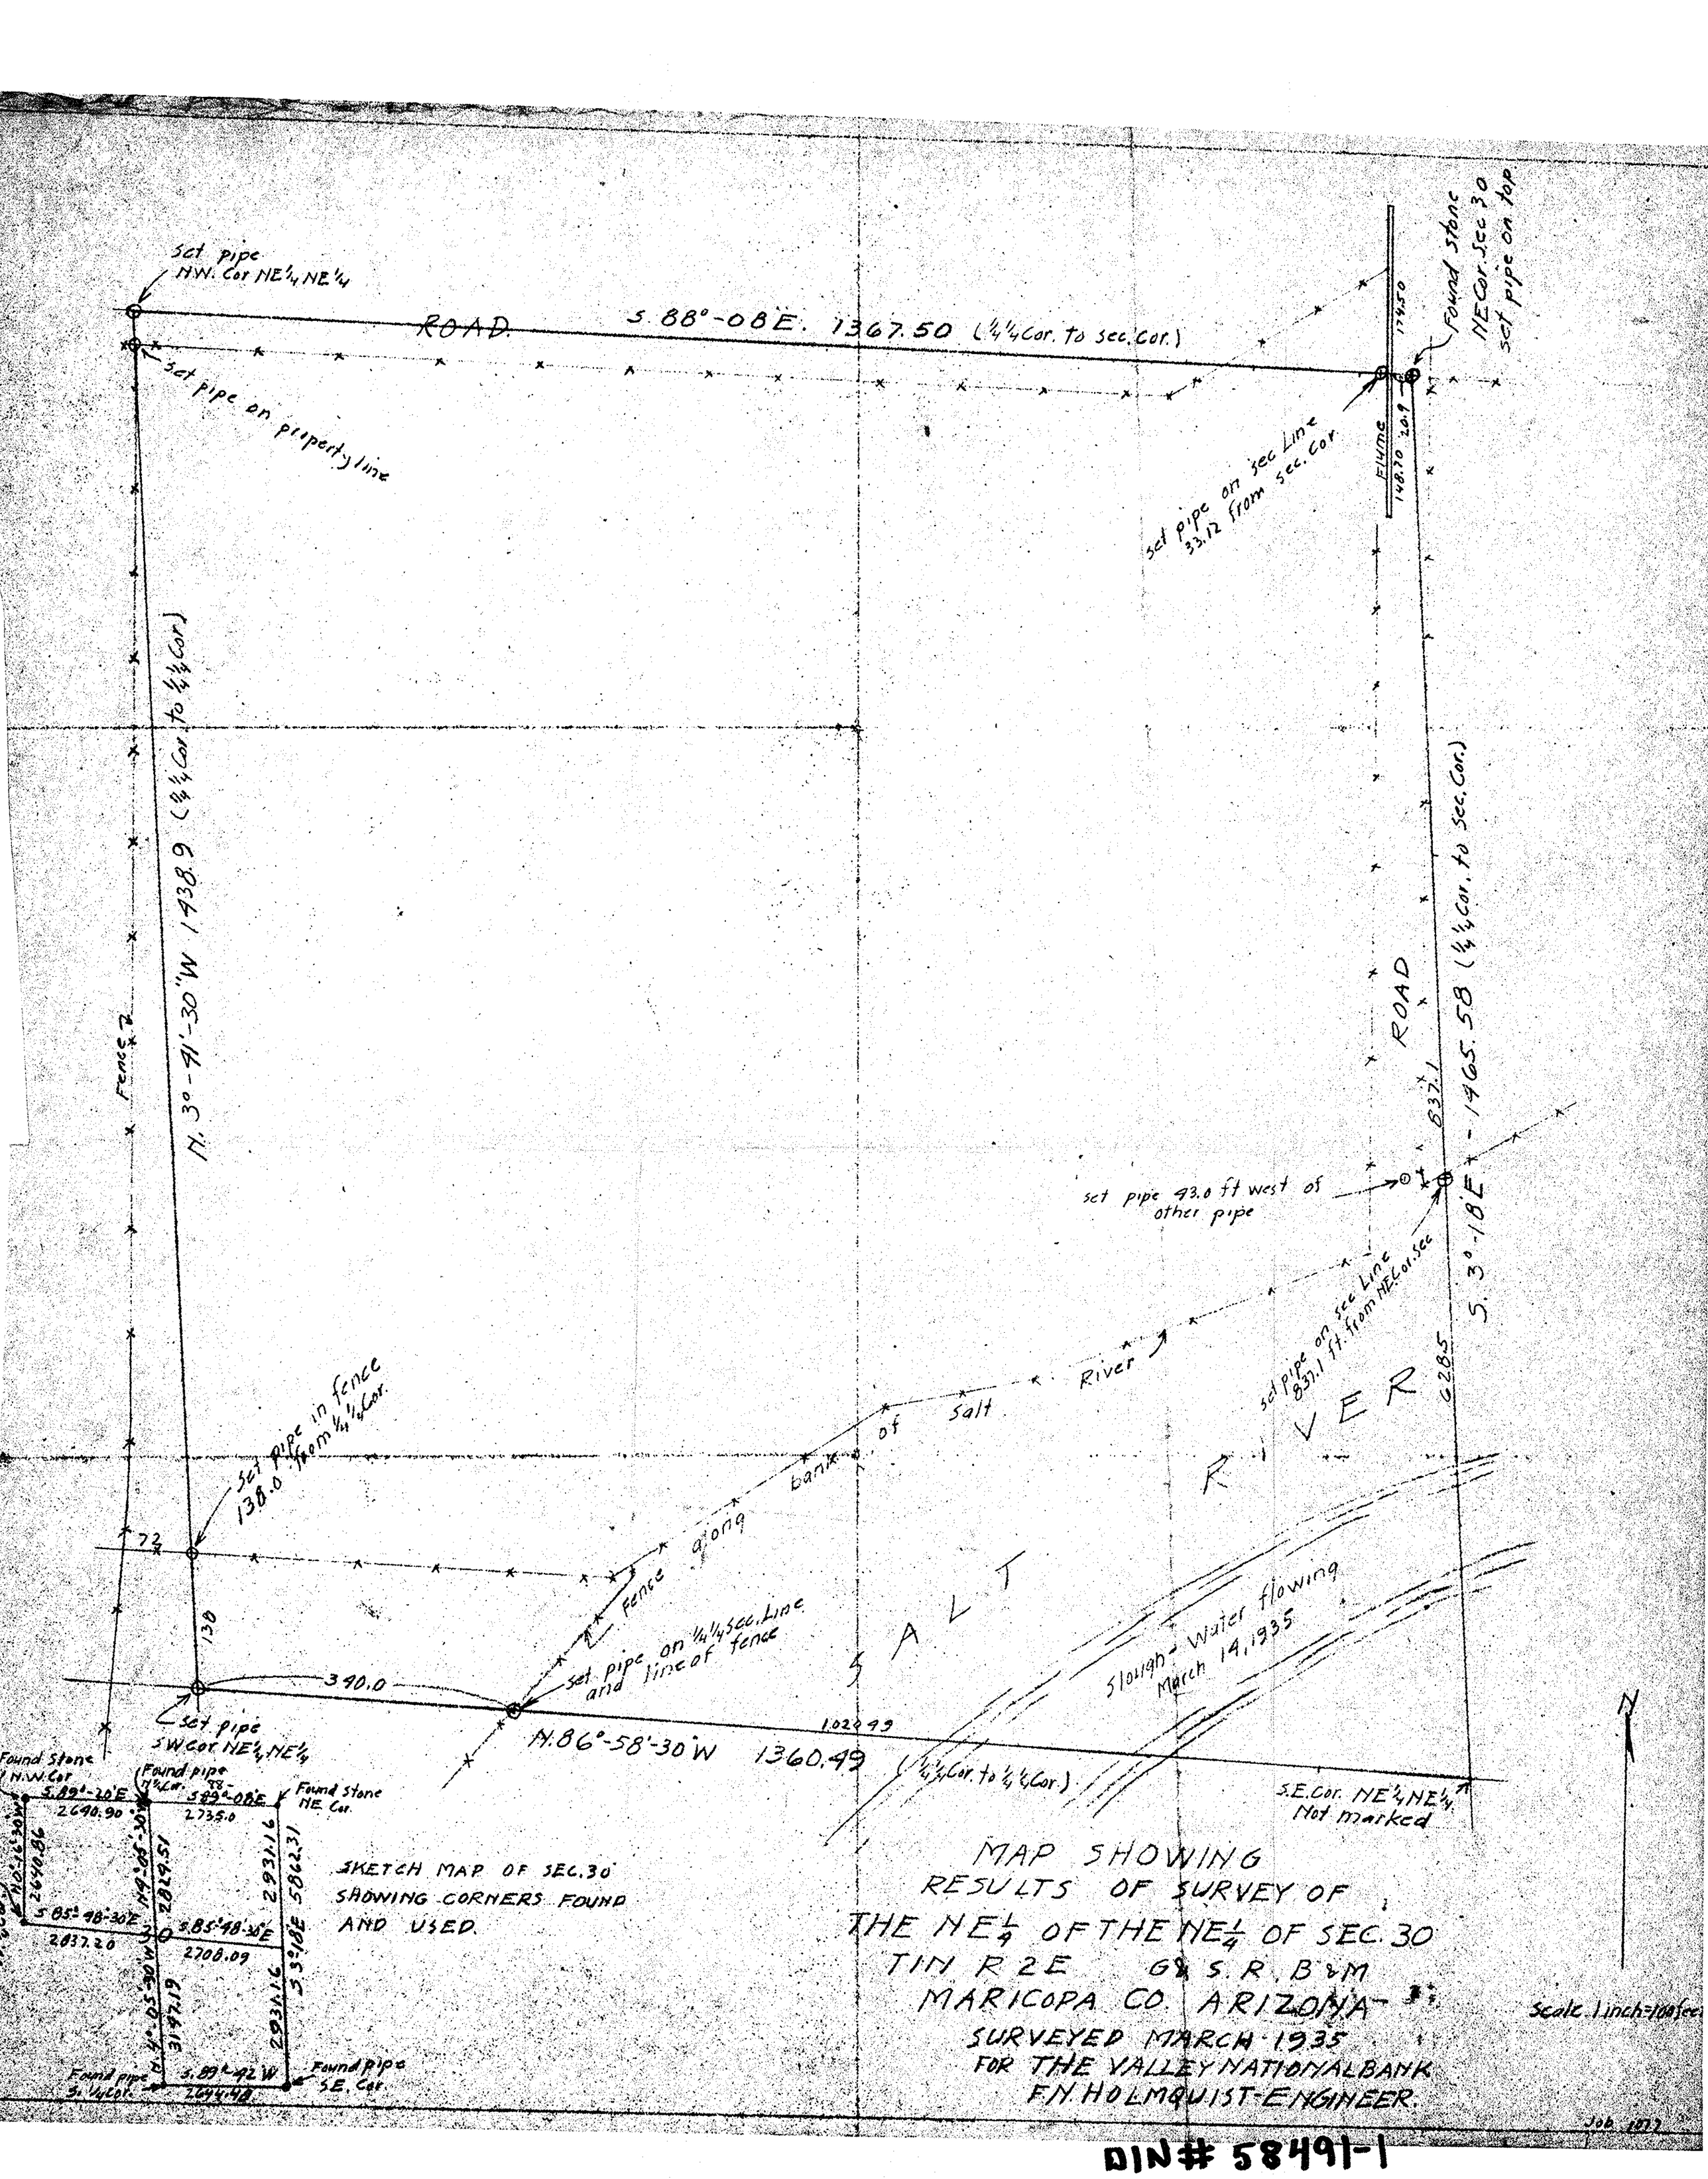
Set pipe N.W. Cor NE¼ NE¼
ROAD
S. 88°-08 E. 1367.50 (¼¼ Cor. to Sec. Cor.)
Set pipe on property line
Found stone NE Cor. Sec 30 set pipe on top.
FLUME
174.50
148.30
20.9
Set pipe on sec Line 33.12 from sec. Cor.
Fence
N. 30°-41'-30" W 1438.9 (¼¼ Cor to ¼¼ Cor)
ROAD
837.1
S. 3°-18 E - 1465.58 (¼¼ Cor. to Sec. Cor.)
Set pipe 93.0 ft west of other pipe
Set pipe on sec Line 837.1 ft. from NE Cor. Sec
SALT RIVER
Slough - Water flowing March 14, 1935
Set pipe in fence 138.0 from ¼¼ Cor.
Fence along bank of Salt River
Set pipe on ¼¼ Sec. Line and line of fence
340.0
Set pipe SW Cor. NE¼ NE¼
N. 86°-58'-30" W 1360.49
(¼¼ Cor. to ¼¼ Cor.)
S.E. Cor. NE¼ NE¼ Not marked
N
Found Stone N.W. Cor
Found pipe N¼ Cor.
Found Stone NE Cor.
S. 89°-20' E
2640.90
S. 89°-08' E
2735.0
N. 0°-16'-30" W
2640.86
N. 4°-05'-30" W
2819.51
2931.16
S. 3°-18' E
5862.31
S. 85°-48'-30" E
2837.20
S. 85°-48'-30" E
2708.09
N. 4°-05'-30" W
3147.19
2931.16
S. 89°-42' W
2644.48
Found pipe S. ¼ Cor.
Found pipe S.E. Cor.
SKETCH MAP OF SEC. 30 SHOWING CORNERS FOUND AND USED.
MAP SHOWING RESULTS OF SURVEY OF THE NE¼ OF THE NE¼ OF SEC. 30 T1N R2E G&S.R. B&M MARICOPA CO. ARIZONA
SURVEYED MARCH 1935 FOR THE VALLEY NATIONAL BANK
F.N. HOLMQUIST-ENGINEER.
Scale 1 inch = 100 feet
Job 1072

DIN # 58491-1