E.½ N.W.¼ S.E.¼ EX. N. 30' &
E.½ S.W.¼ S.E.¼ EX. S.433',
SEC. 2, T.1 N., R.3 E., G. & S. R. B. & M.
MARICOPA CO., ARIZONA

RECORDED IN DOCKET 911, PAGE 350

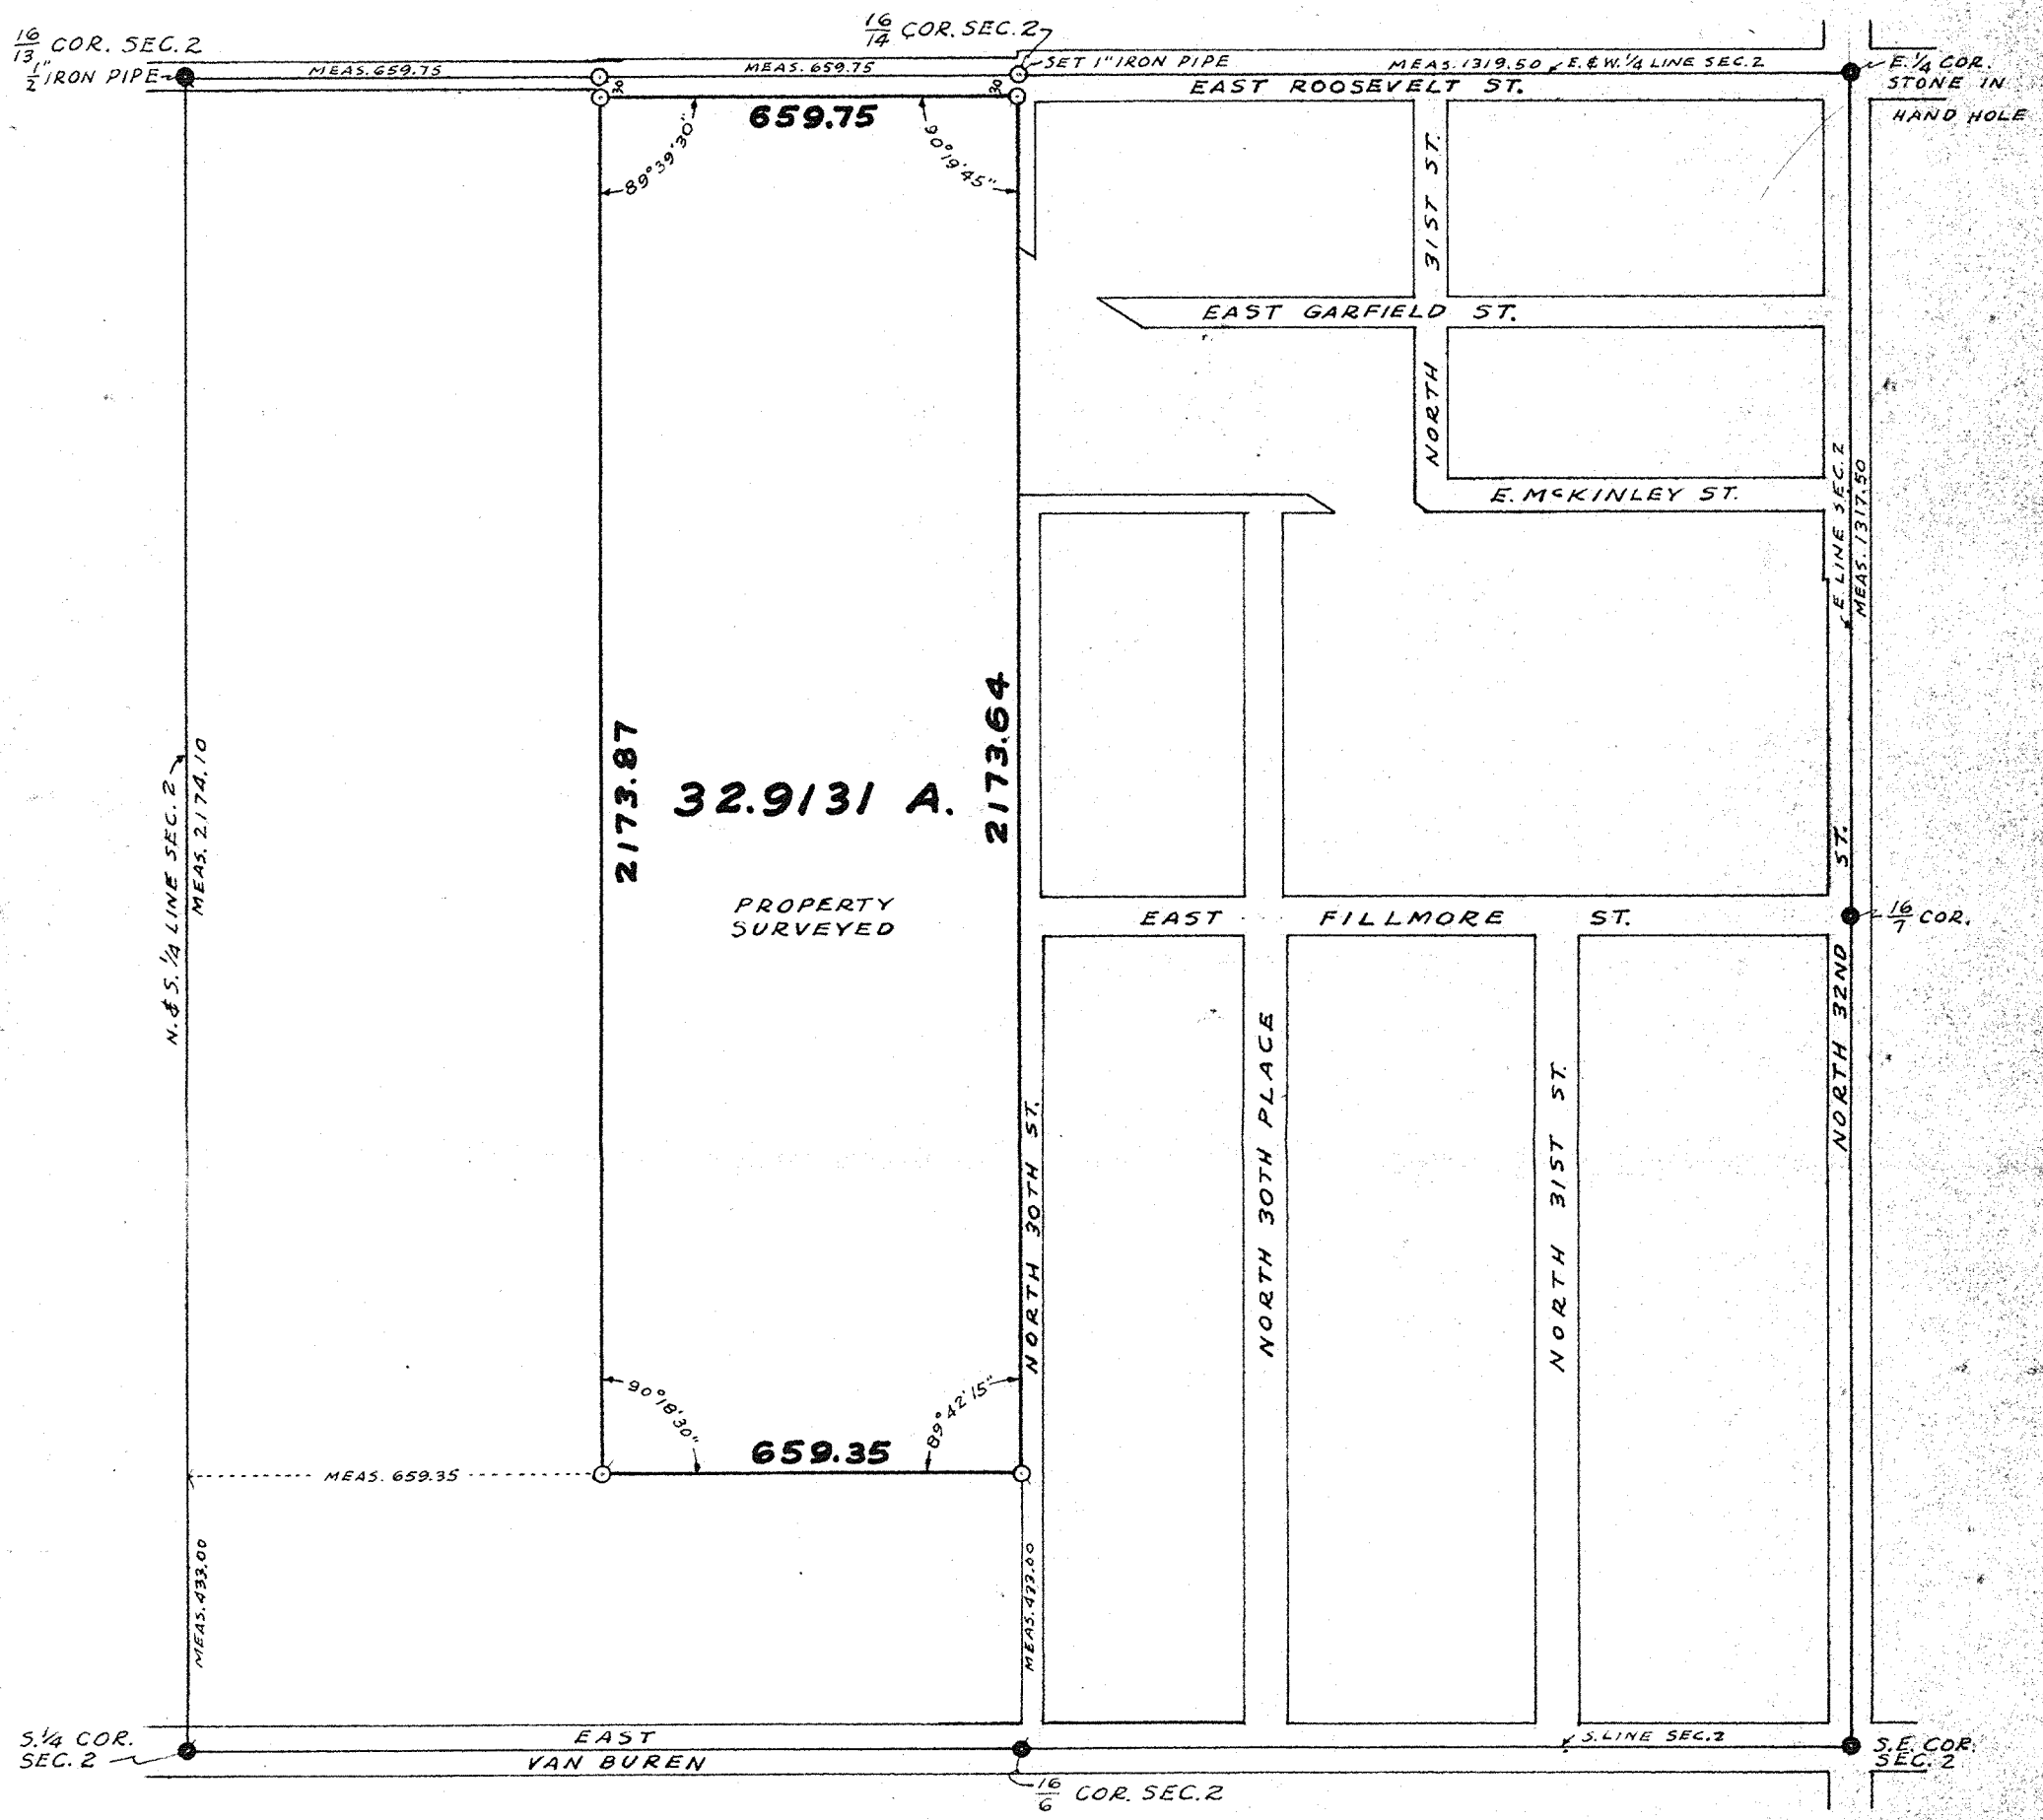

CERTIFICATE OF SURVEY

This is to certify that I have made a survey of the premises as shown by plat hereon this 23rd day of November, 1954.

Wm. H. Bartlett
REGISTERED LAND SURVEYOR

SCALE: 1 INCH = 300 FEET

REGISTERED LAND SURVEYOR
CERTIFICATE EXPIRES
WM. H. BARTLETT
DEC. 31, 1954
ARIZONA, U.S.A.

BARTLETT ENGINEERING CO.
31 S. 1ST AVE.
PHOENIX. ARIZ.
TELEPHONE AL 3-7212

DIN# 58510-1 2, 1N-3E