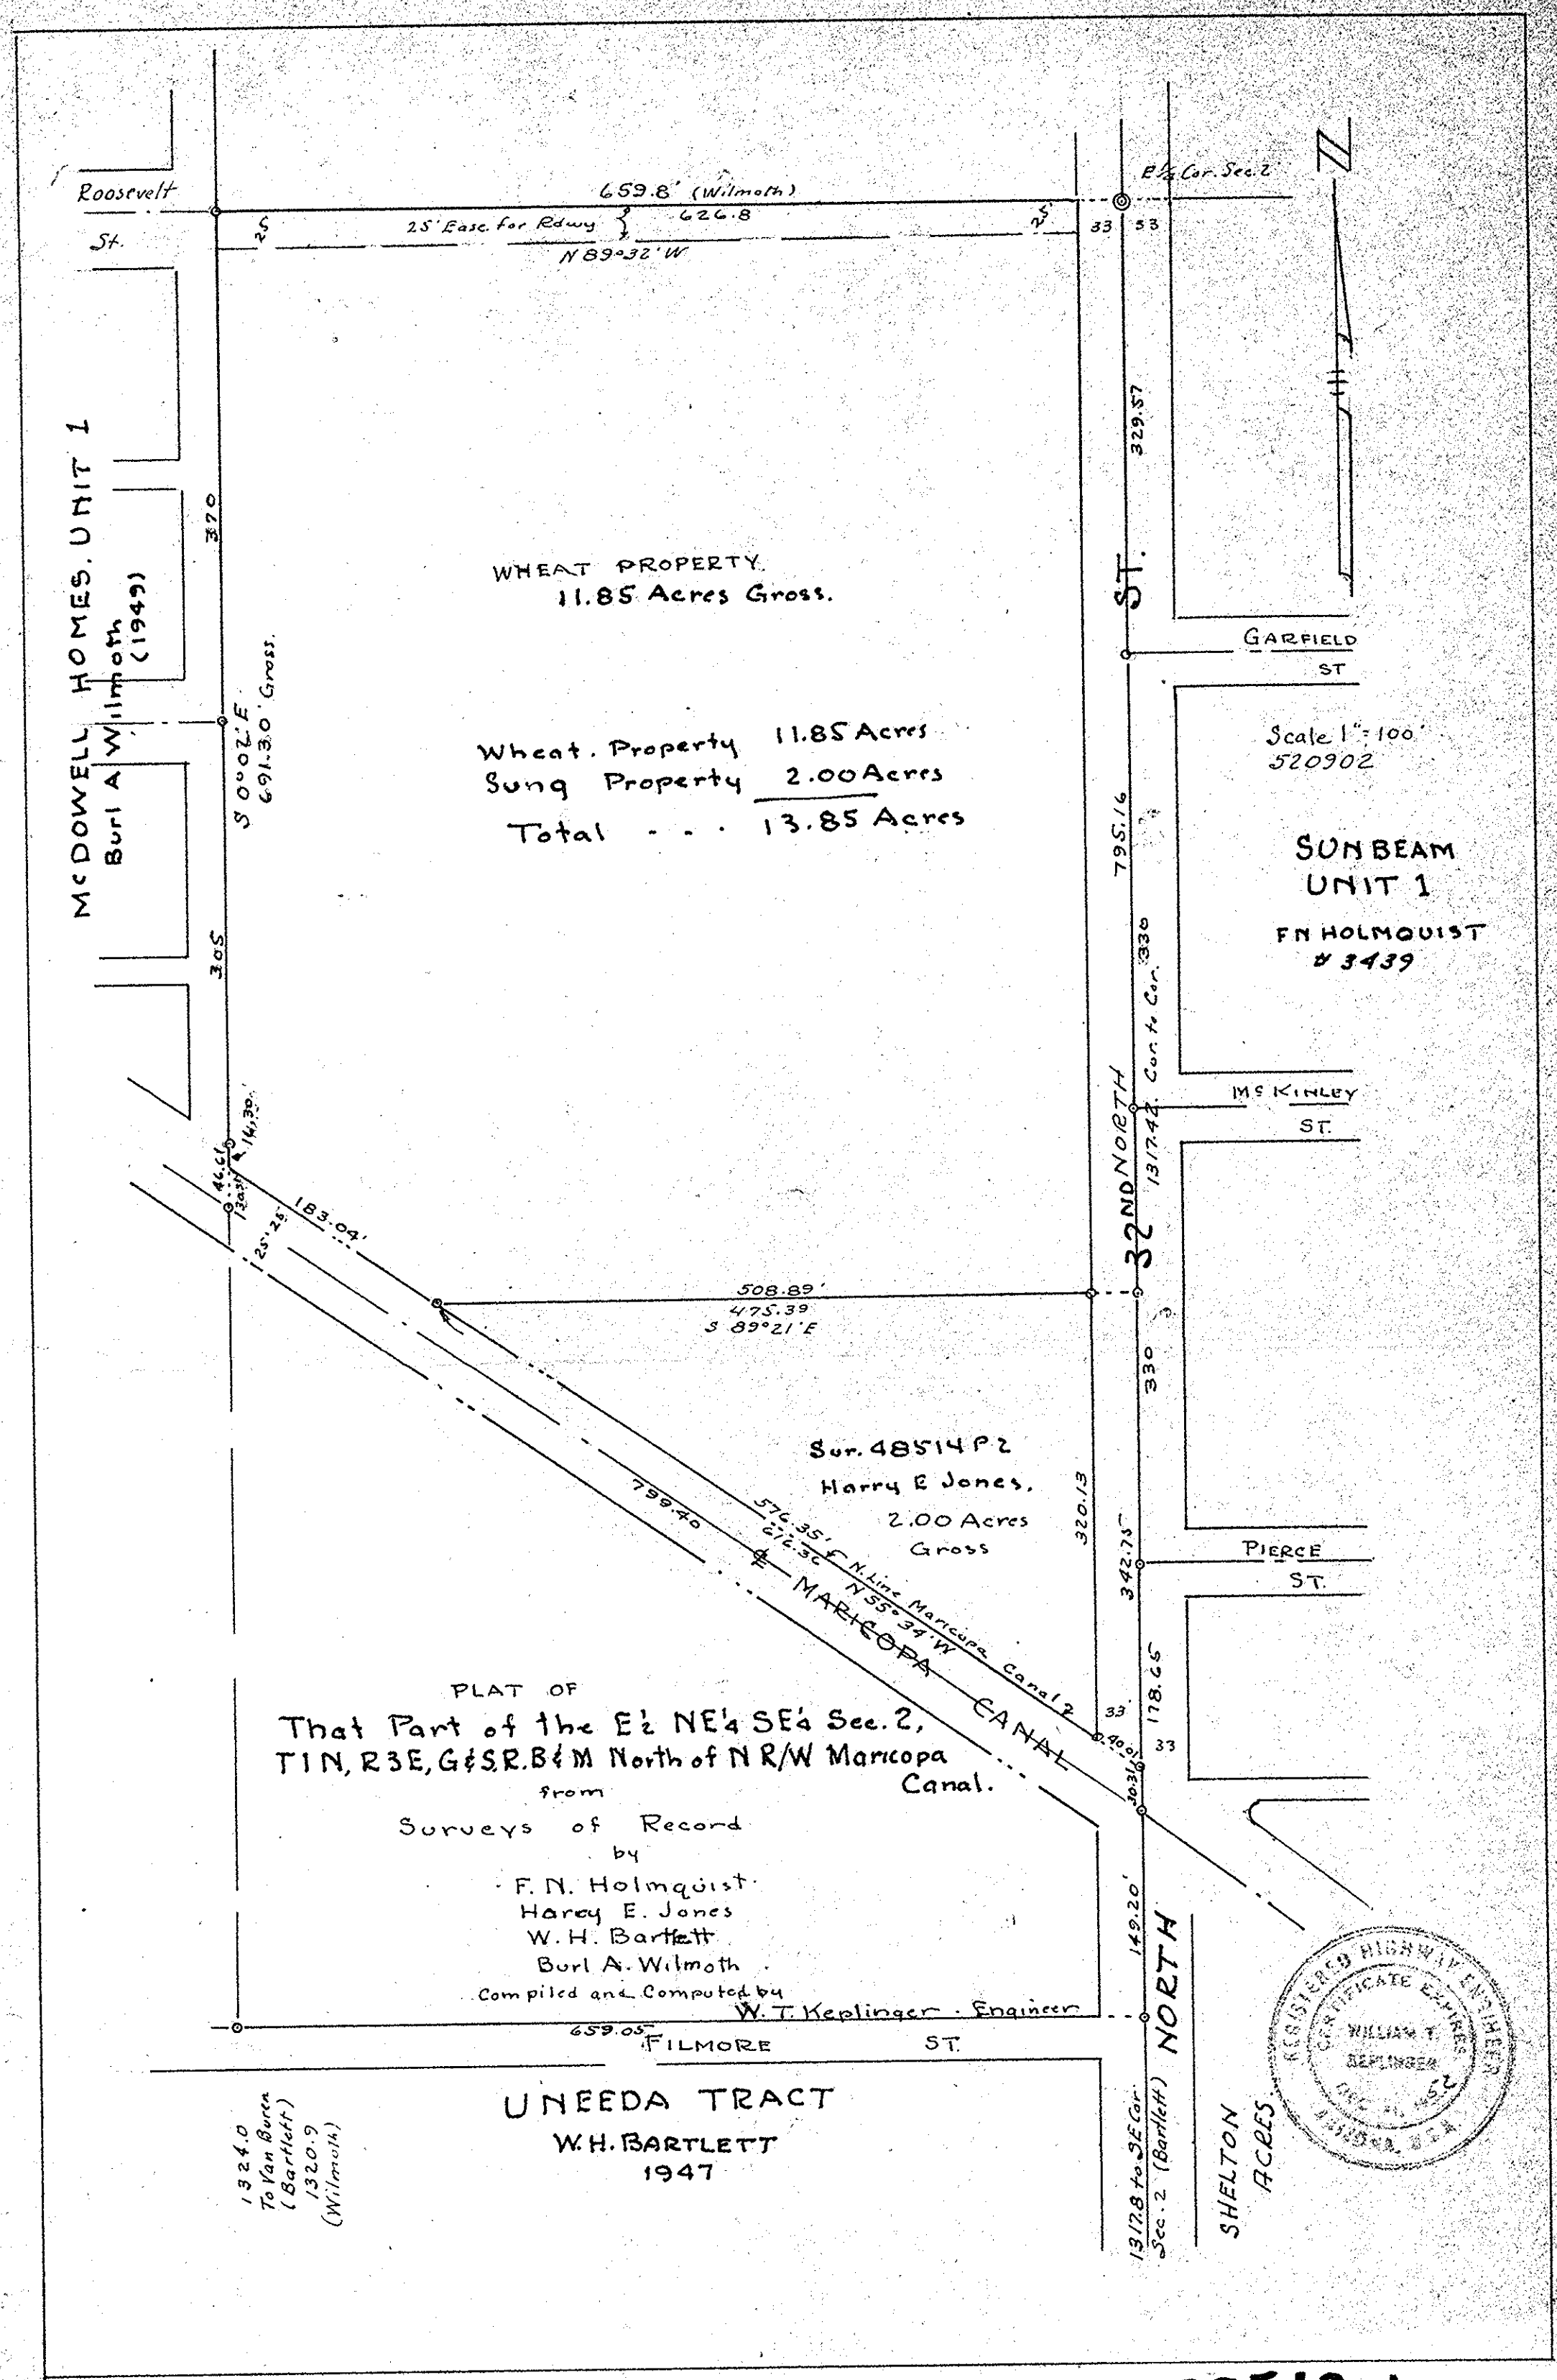
Roosevelt St.
659.8' (Wilmoth)
25' Easc. for Rdwy
626.8
N 89°32' W
E½ Cor. Sec. 2
33
33
329.57
GARFIELD ST
WHEAT PROPERTY
11.85 Acres Gross.
Wheat. Property 11.85 Acres
Sung Property 2.00 Acres
Total . . . 13.85 Acres
McDOWELL HOMES. UNIT 1
Burl A Wilmoth (1949)
370
S 0°02' E
691.30' Gross
305
Scale 1" = 100'
520902
SUNBEAM UNIT 1
F N HOLMQUIST
3439
795.16
330
Cor. to Cor.
1317.42
McKINLEY ST.
32ND NORTH
46.61
14.39
183.04'
25'
508.89'
475.39
S 89°21' E
330
Sur. 48514 P2
Harry E Jones,
2.00 Acres
Gross
320.13
759.40
576.35' ℄ N. Line Maricopa Canal
676.30
N 55° 34' W
MARICOPA CANAL
342.75
PIERCE ST.
178.65
33
33
40.01
30.31
149.20'
NORTH
PLAT OF
That Part of the E½ NE¼ SE¼ Sec. 2,
T1N, R3E, G&S.R.B&M North of N R/W Maricopa Canal.
from
Surveys of Record
by
F. N. Holmquist
Harey E. Jones
W. H. Bartlett
Burl A. Wilmoth
Compiled and Computed by
W. T. Keplinger · Engineer
659.05'
FILMORE ST.
UNEEDA TRACT
W.H. BARTLETT
1947
1324.0
To Van Buren
(Bartlett)
1320.9
(Wilmoth)
1317.8 to SE Cor.
Sec. 2 (Bartlett)
SHELTON ACRES
REGISTERED HIGHWAY ENGINEER
CERTIFICATE EXPIRES
WILLIAM T. KEPLINGER
ARIZONA, U.S.A.

DIN # 58512-1