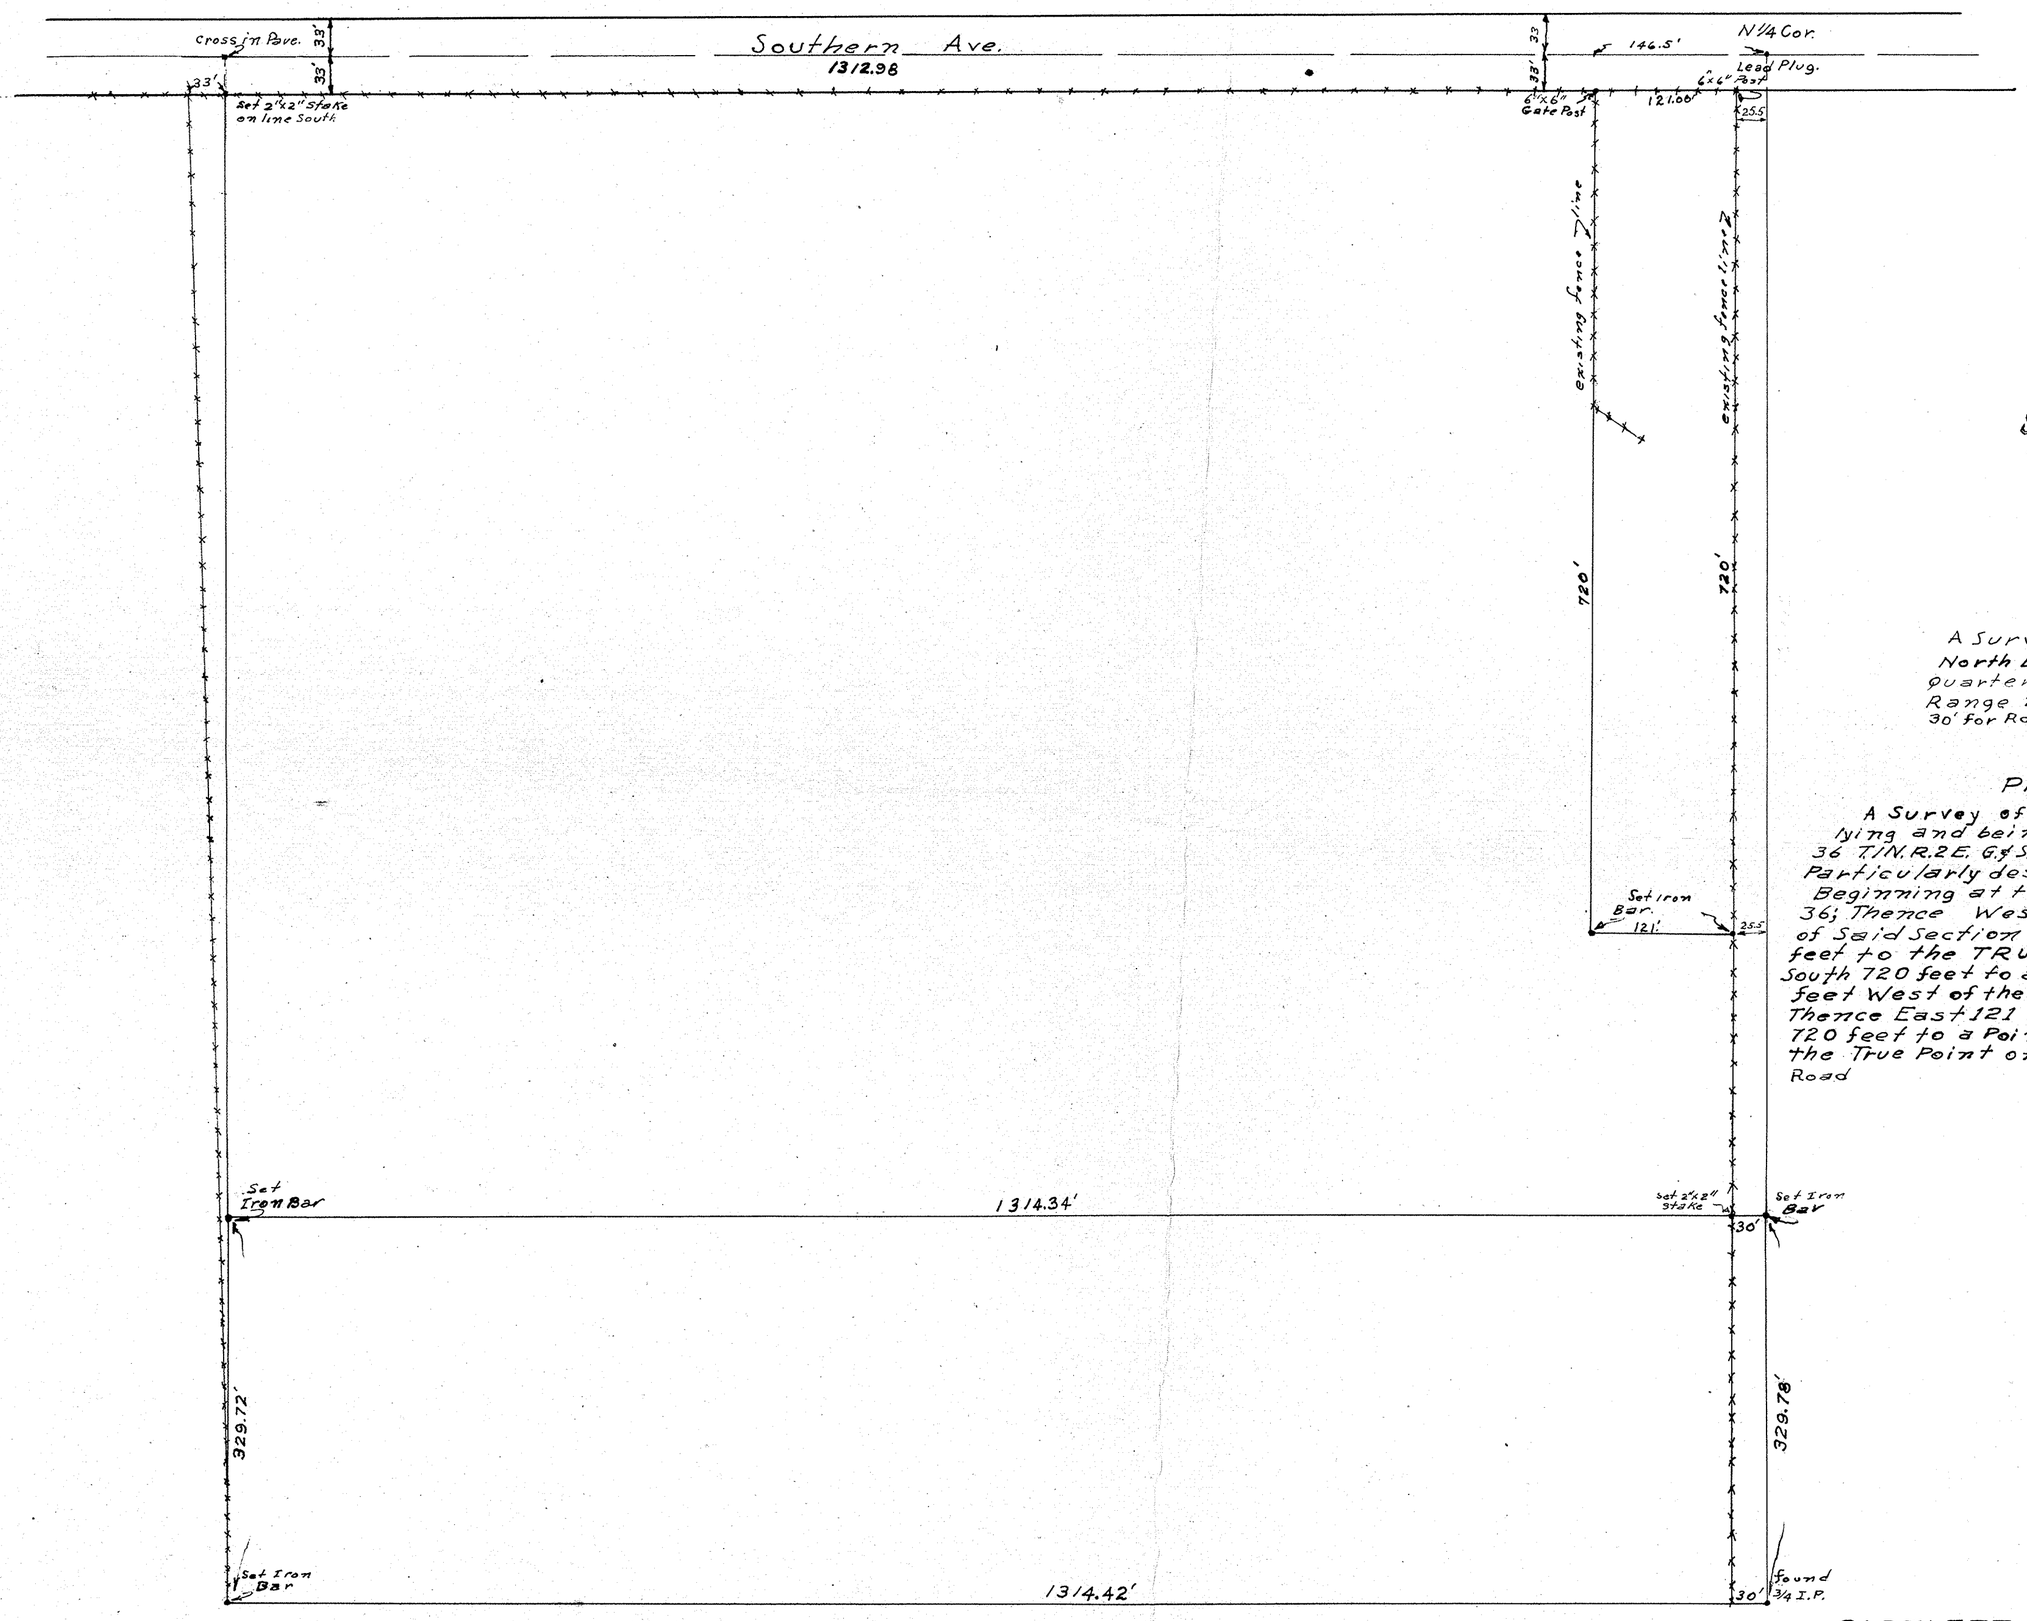

Scale:
1" = 100'

PARCEL NO. 1

A Survey of the South half of the North East Quarter of the North West Quarter of Section 36 Township 1 North Range 2 East G&S.R.B&M.: Except East 30' for Road

PARCEL NO. 2

A Survey of a rectangular Parcel of land lying and being Within the N.W. 1/4 Of Section 36 T1N.R.2E. G.&S.R.B&M. Said Parcel being More Particularly described as follows: To-wit:
Beginning at the N 1/4 Corner of Said Section 36; Thence West 146.5 feet along the North line of Said Section to a Point; thence South 33 feet to the TRUE POINT OF BEGINNING; Thence South 720 feet to a Point, Said Point being 146.5 feet West of the North & South Mid-Section line; Thence East 121 feet to a Point; Thence North 720 feet to a Point; Thence West 121 feet to the True Point of beginning. Except East 25.5' for Road

BARTLETT ENGINERING CO.
31 SOUTH FIRST AVE. PHOENIX, ARIZONA
BOOK 1-57 E.P.BROWN. FEBRUARY 14, 1957

DIN# 58522-1